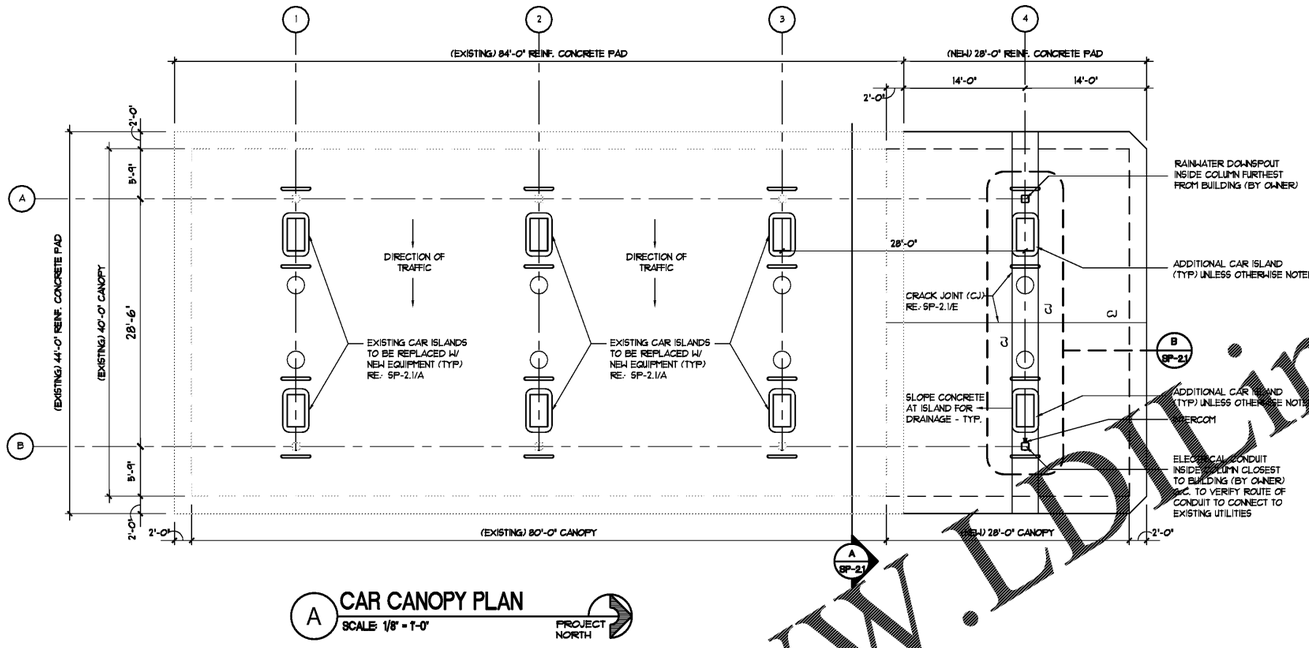

A CAR CANOPY PLAN

SCALE: 1/8" = 1'-0"

PROJECT NORTH

SHEET HAS BEEN ADDED ⚠

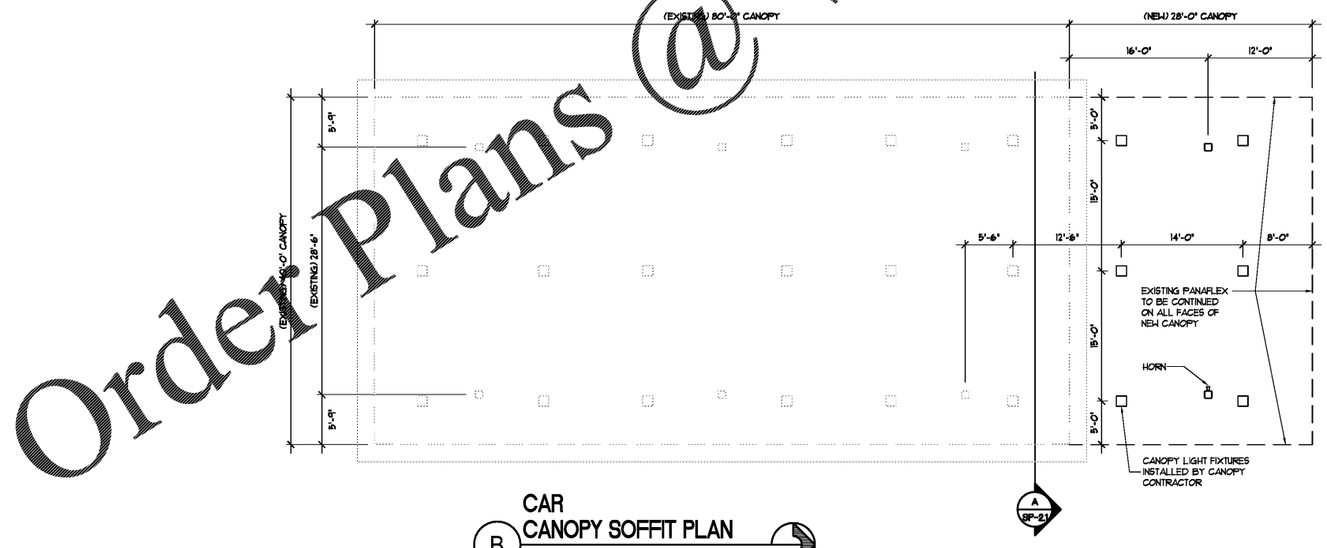

B CAR CANOPY SOFFIT PLAN

SCALE: 1/8" = 1'-0"

PROJECT NORTH

Order Plans @ WWW.LDLine.com

Pascal Aughtry & Associates, PC
405.463.3494
Fax 405.463.3493
937 East Britton Road
Oklahoma City, OK 73114
pascalarch.com

PASCAL A. AUGHTRY No. 6078 STATE OF OKLAHOMA REGISTERED ARCHITECT 10-30-18

BUILDING ADDITION
STORE No. 243
IOWA, LA

Love's Travel Stops

Revisions:	
No.	Date
1	10-30-18

Project No.: LVS18243
Date: 10-15-18
Sheet No.:
SP-2
OF: 10