SHEET HAS BEEN ADDED ⚠

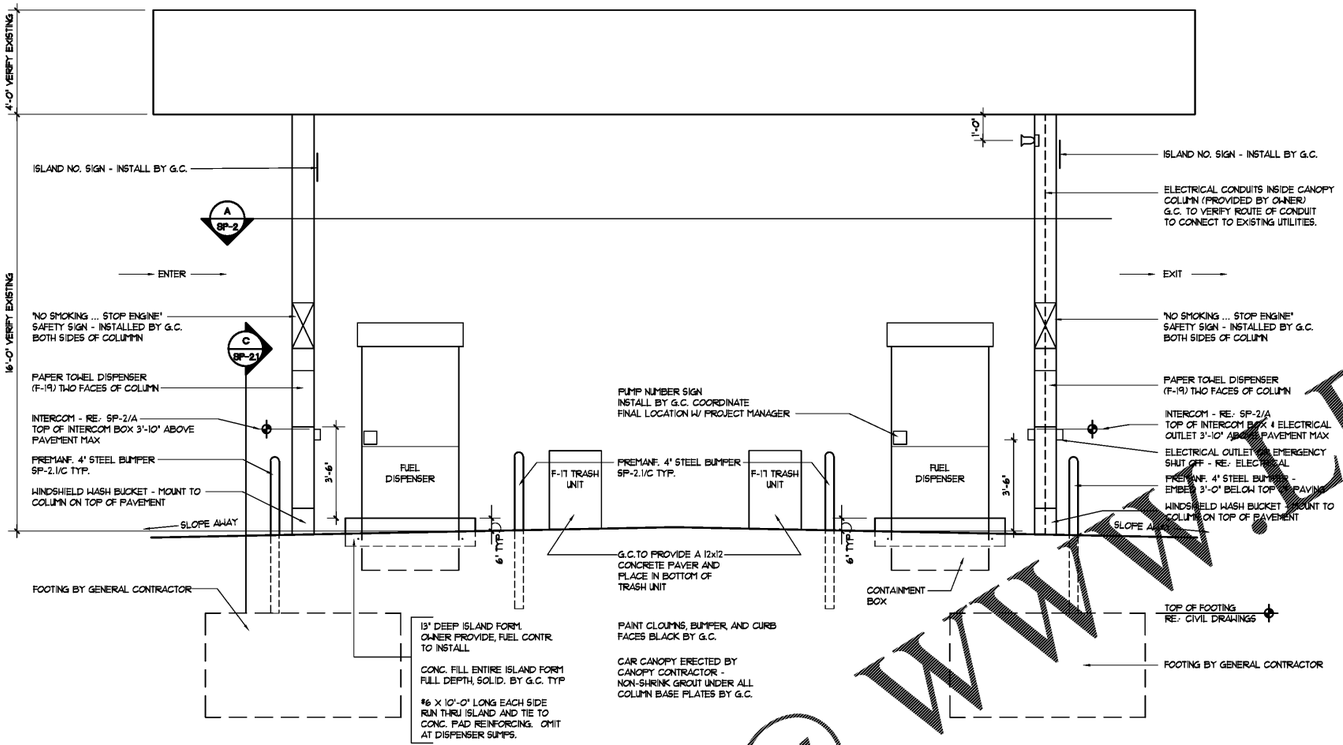

A **CAR ISLAND ELEVATION**
SCALE: 3/8" = 1'-0"

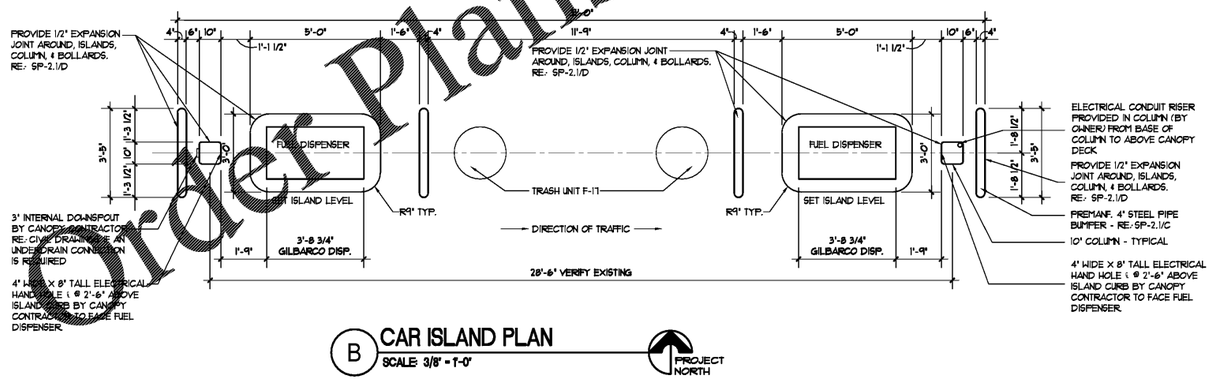

B **CAR ISLAND PLAN**
SCALE: 3/8" = 1'-0"
PROJECT NORTH

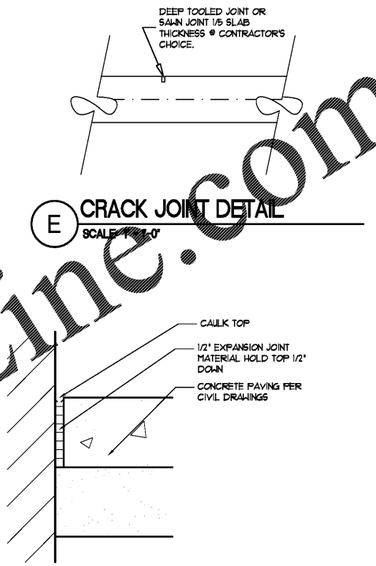

E **CRACK JOINT DETAIL**
SCALE: 1" = 1'-0"

D **EXP. JOINT DETAIL**
SCALE: 3" = 1'-0"

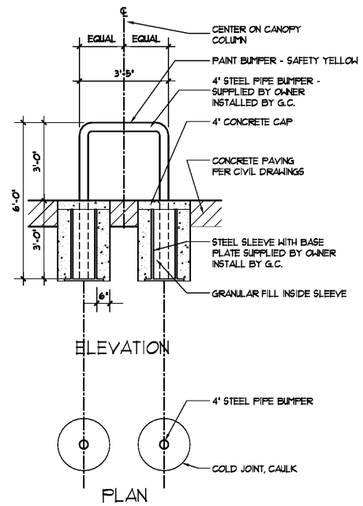

C **4" STEEL PIPE BUMPER ELEVATION**
SCALE: 3/8" = 1'-0"

Order Plans @ WWW.CDILine.com

Pascal Aughtry & Associates, PC
405.463.3494
Fax 405.463.3493
937 East Britton Road
Oklahoma City, OK 73114
pascalarch.com

PASCAL W. AUGHTRY No. 6078 STATE OF OKLAHOMA REGISTERED ARCHITECT 10-30-18

BUILDING ADDITION
STORE No. 243
IOWA, LA

Love's Travel Stops

Revisions:	
No.	Date
1	10-30-18

Project No.: LVS18243
Date: 10-15-18
Sheet No.:
SP-2.1
OF: 10