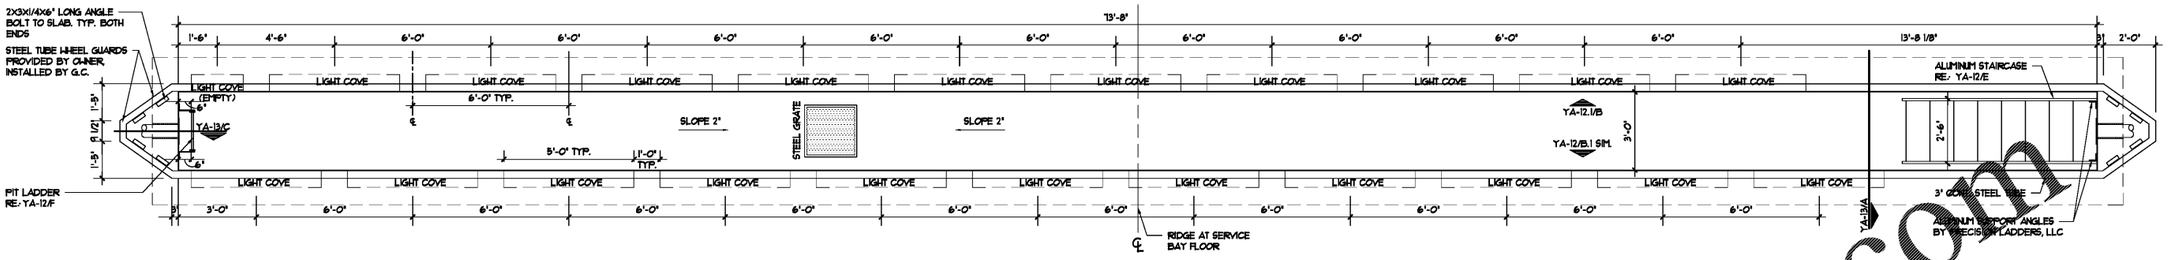

A **LUBE PIT PLAN**
SCALE: 3/8" = 1'-0"

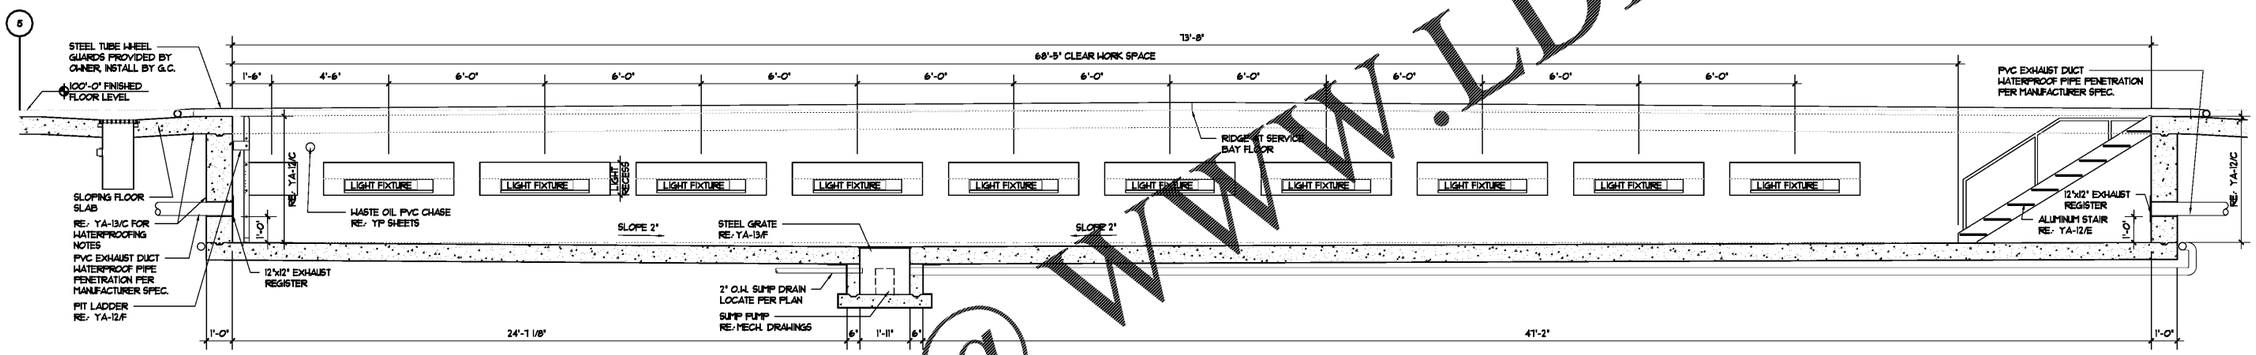

B **LUBE PIT SECTION**
SCALE: 3/8" = 1'-0"

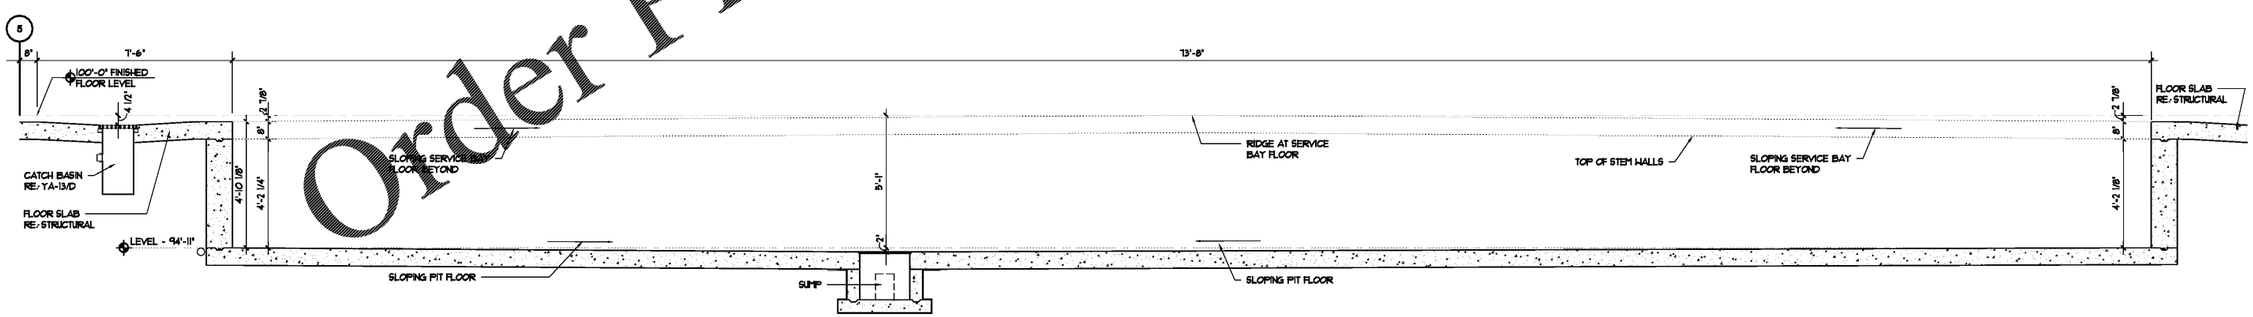

C **LUBE PIT SECTION**
SCALE: 3/8" = 1'-0"

Order Plans @ WWW.LDILine.com

Pascal Aughtry & Associates, PC
405.463.3494
Fax 405.463.3493
937 East Britton Road
Oklahoma City, OK 73114
pascalarch.com

PASCAL ALAN AUGHTRY No. 9628 STATE OF OKLAHOMA REGISTERED ARCHITECT
10-29-18

BUILDING ADDITION
STORE No. 243
IOWA, LA

Love's Travel Stops

Revisions:

No.	Date
--	---

Project No.: LVS18243
Date: 10-15-18
Sheet No.:
YA-12.1
OF: 20