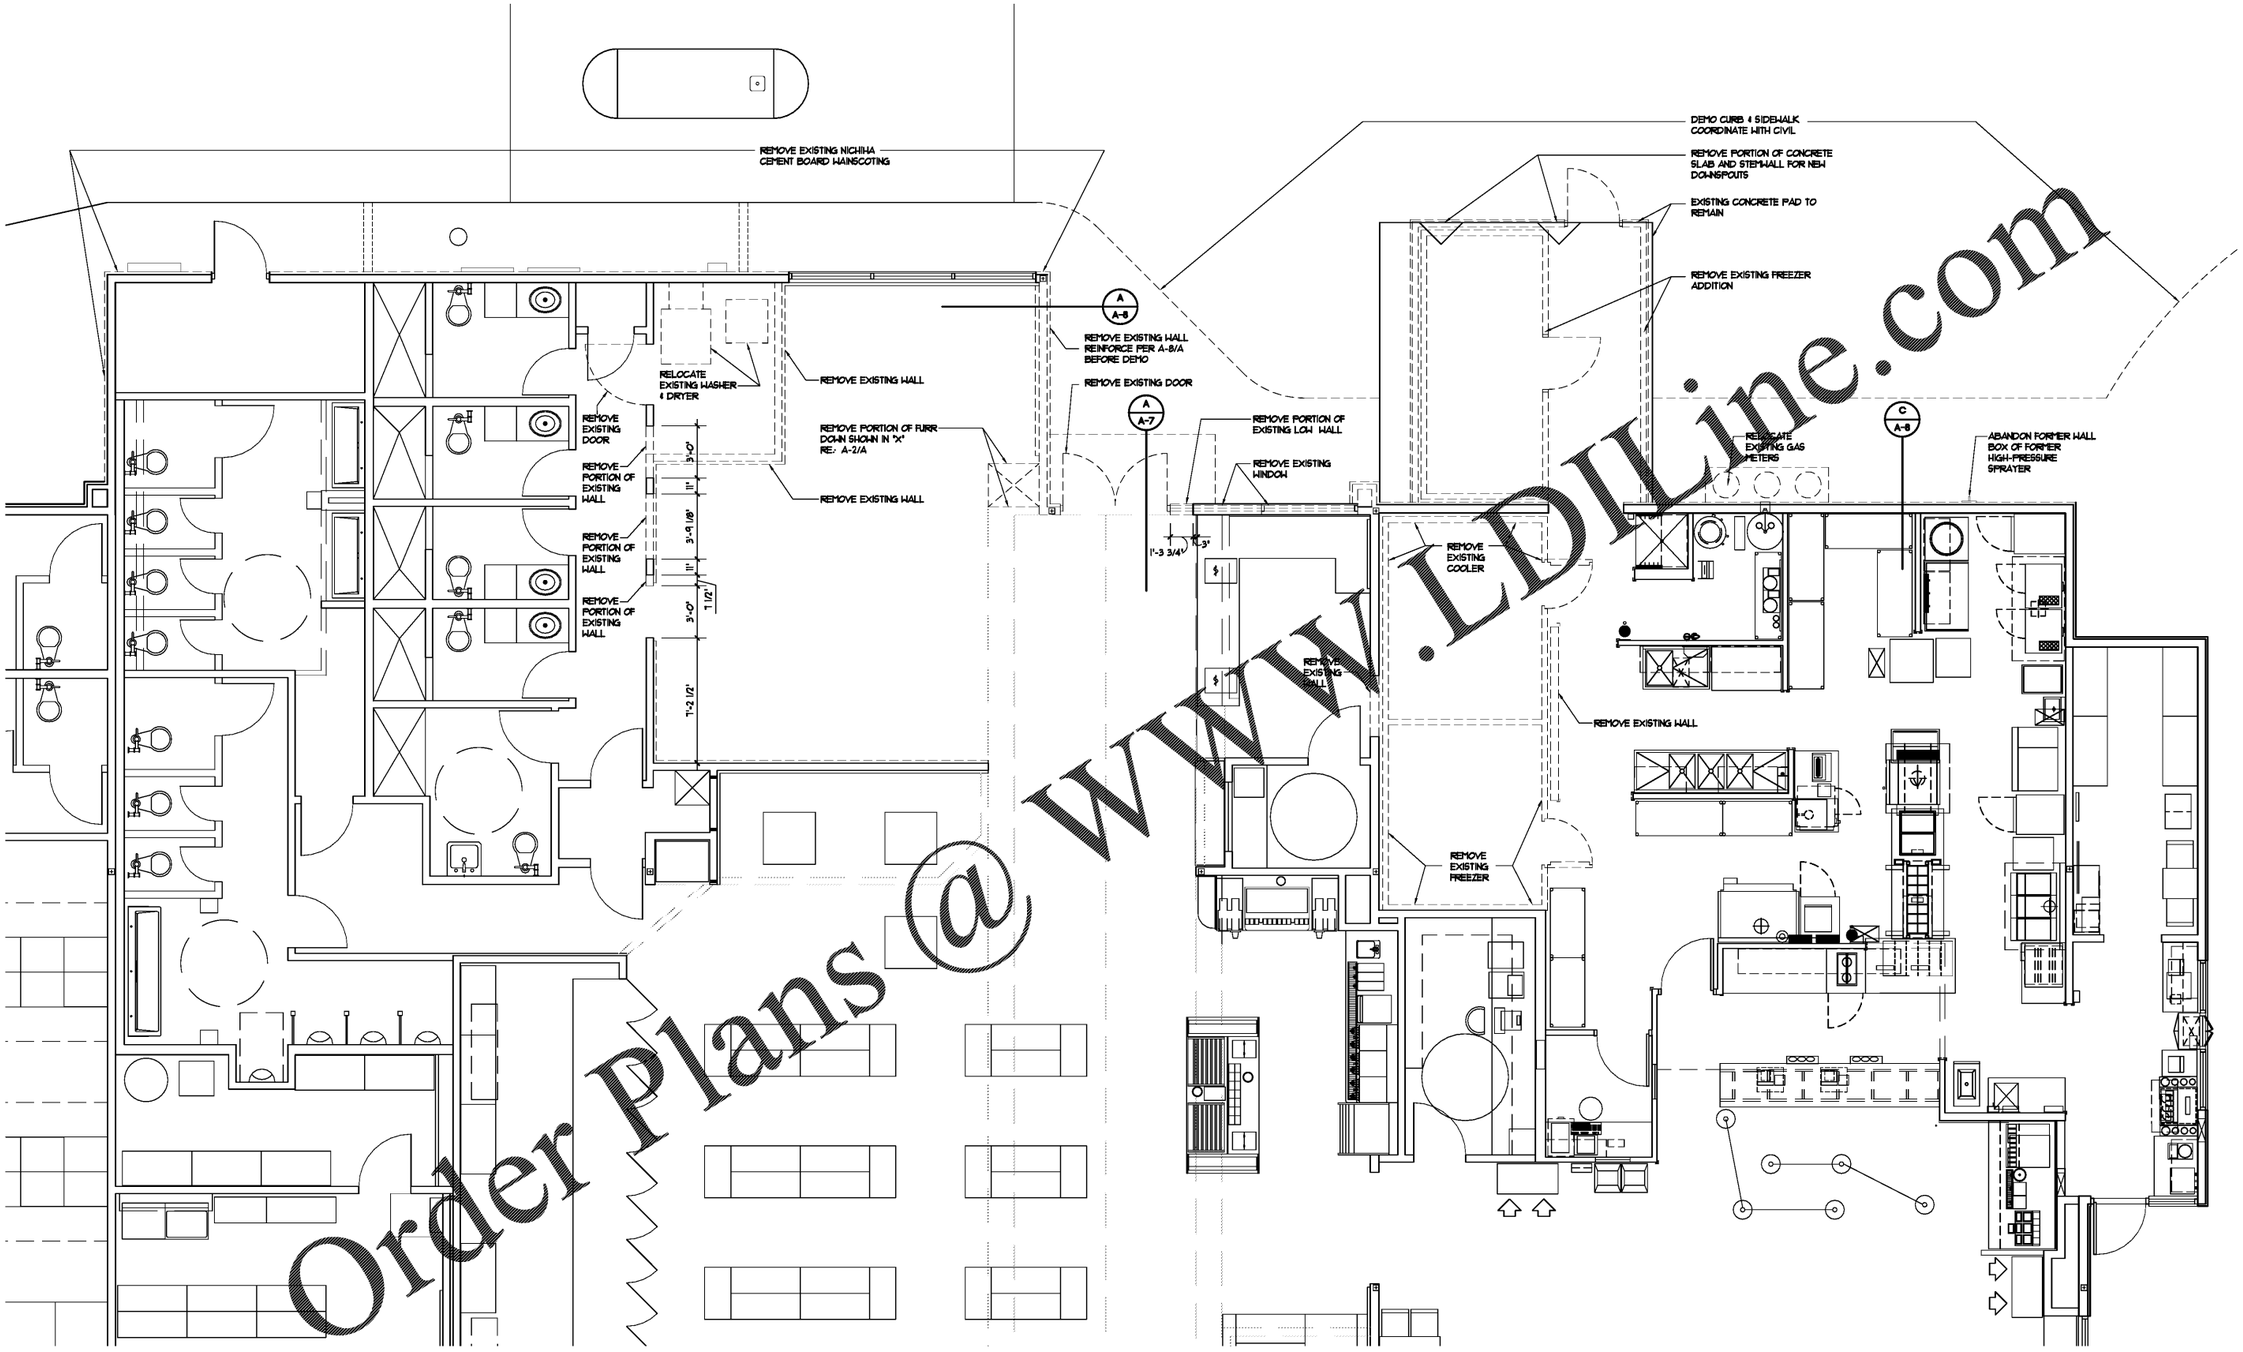

Order Plans @ WWW.LDILine.com

A PARTIAL DEMOLITION PLAN
SCALE: 1/4" = 1'-0"

PROJECT NORTH

Pascal Aughtry & Associates, PC
405.463.3494
Fax 405.463.3493
937 East Britton Road
Oklahoma City, OK 73114
pascalarch.com

PASCAL A. AUGHTRY REG. NO. 8278 STATE OF LOUISIANA REGISTERED ARCHITECT
10-30-18

BUILDING ADDITION
STORE No. 243
IOWA, LA

Love's Travel Stops

Revisions:	
No.	Date
2	12-17-18

Project No.: LVS18243
Date: 10-15-18
Sheet No.:
D-1
OF: 21