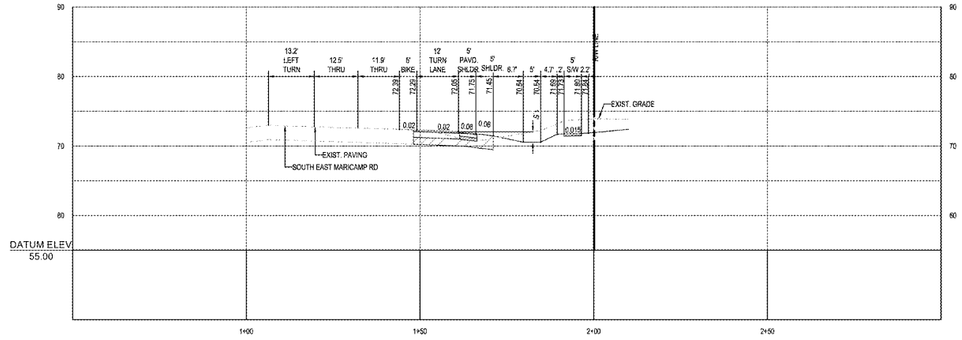

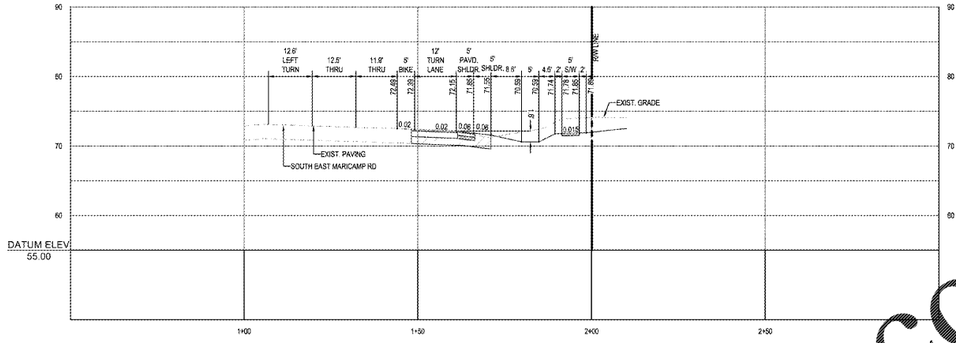

STA 229+75

SCALE: 1"= 20' HORIZONTAL
1"= 10' VERTICAL

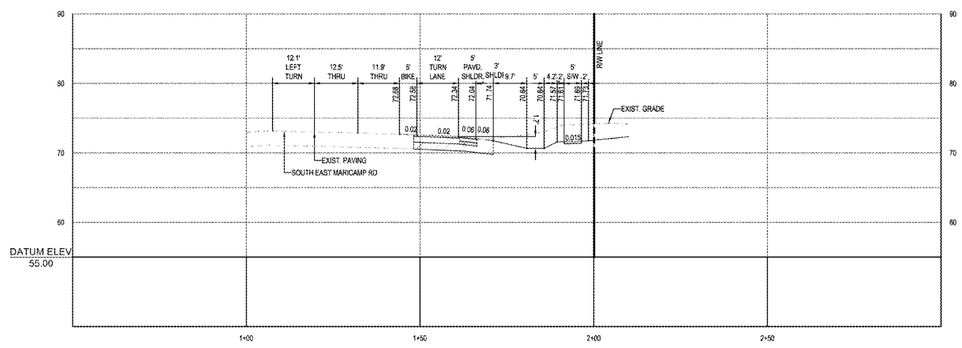

STA 230+00

SCALE: 1"= 20' HORIZONTAL
1"= 10' VERTICAL

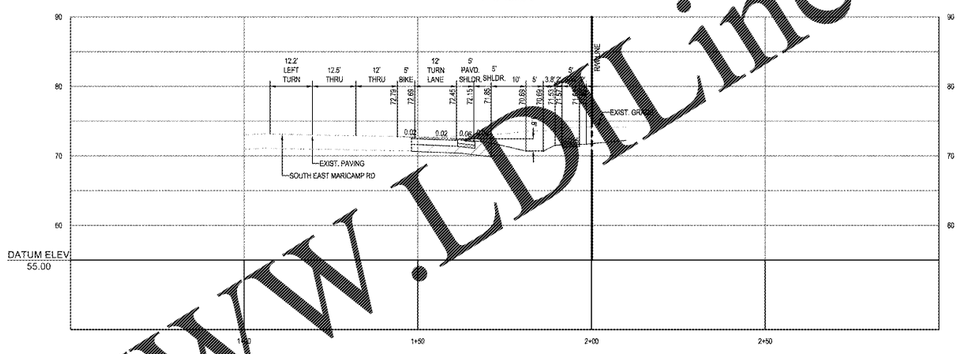

STA 230+25

SCALE: 1"= 20' HORIZONTAL
1"= 10' VERTICAL

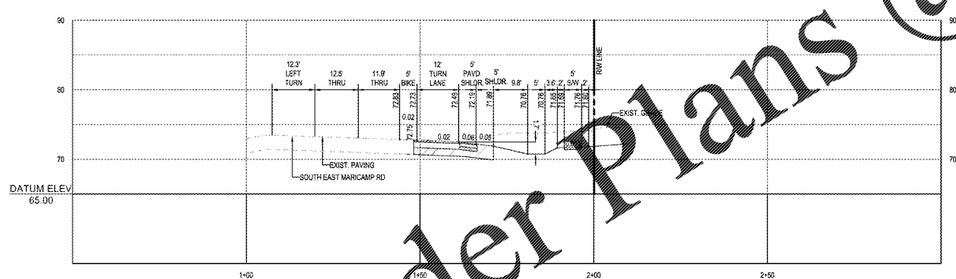

STA 230+50

SCALE: 1"= 20' HORIZONTAL
1"= 10' VERTICAL

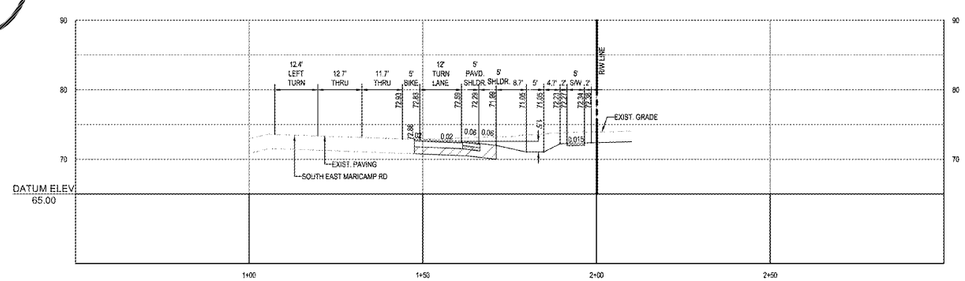

STA 230+75

SCALE: 1"= 20' HORIZONTAL
1"= 10' VERTICAL

STA 231+00

SCALE: 1"= 20' HORIZONTAL
1"= 10' VERTICAL

Order Plans @ WWW.LDILine.com

BOHLER ENGINEERING
SITE DEVELOPMENT CONSULTING SERVICES
LAND SURVEYING PROGRAM MANAGEMENT LANDSCAPE ARCHITECTURE SUSTAINABLE DESIGN PERMITTING SERVICES TRANSPORTATION SERVICES
◆ UPSTATE NEW YORK ◆ RALEIGH, NC
◆ LEHIGH VALLEY, PA ◆ CHARLOTTE, NC
◆ BOSTON, MA ◆ ATLANTA, GA
◆ NEW YORK METRO ◆ TAMPA, FL
◆ BALTIMORE, MD ◆ SOUTH FLORIDA
◆ WASHINGTON, DC METRO ◆ CENTRAL FLORIDA
◆ NEW JERSEY ◆ NORTHERN VIRGINIA
◆ PHILADELPHIA, PA ◆ DALLAS, TX
BE INFORMED AND CERTAIN OF THE RISKS INVOLVED THAT ARE CREATED BY USING YOUR PHONE WHILE DRIVING. BOHLER ENGINEERING, ITS AGENTS, EMPLOYEES, SUBCONTRACTORS AND CONSULTANTS ASSUME NO RESPONSIBILITY FOR ACCIDENTS OR LOSS DUE TO DISTRACTED DRIVING SO DO NOT USE YOUR PHONE WHILE DRIVING.

REVISIONS

REV	DATE	COMMENT	BY
*	04/25/18	APPROVED FOR CONSTRUCTION	
A1	05/14/18	CLIENT COMMENTS	JDP
A2	08/16/18	REV OFF-SITE STRIPING	JDP

811 KNOW WHAT'S BELOW ALWAYS CALL 811 **BEFORE YOU DIG** It's fast. It's free. It's the law.

APPROVED FOR CONSTRUCTION

PROJECT No.	FLT160158
DRAWN BY:	JDA
CHECKED BY:	GRR
DATE:	03/21/2017
SCALE:	AS NOTED
CAD I.D.	GPG

PROJECT:
Wawa
FOR
GH&G MARICAMP, LLC
LOCATION OF SITE
SE MARICAMP RD & SE 24TH AVE
OCALA, FL 34471
MARION COUNTY

BOHLER ENGINEERING
3820 NORTHDALE BLVD., SUITE 300B
TAMPA, FLORIDA 33624
Phone: (813) 812-4100
Fax: (813) 812-4101
FLORIDA BUSINESS CERT. OF AUTH. No. 35780
LANDSCAPE ARCHITECT BUSINESS LIC. No LC26002551

SHEET TITLE:
MARICAMP ROADWAY SECTIONS

SHEET NUMBER:
C-5.7