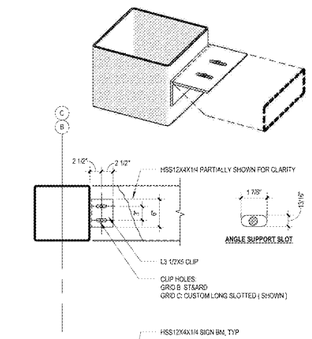

1 SIGNAGE SUPPORT
CS4 1" = 1'-0"

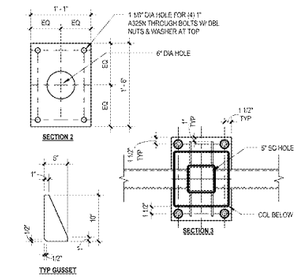

2 COLUMN TO TRUSS CONNECTION
CS4 1" = 1'-0"

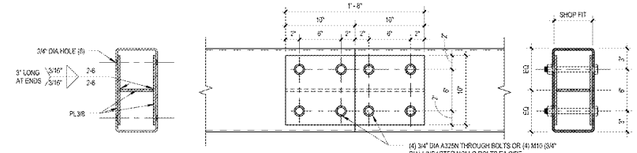

3 HSS FIELD SPLICE
CS4 1 1/2" = 1'-0"

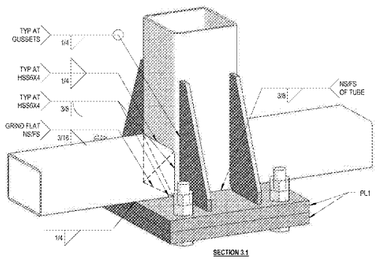

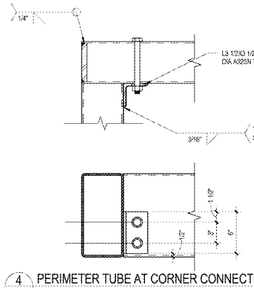

4 PERIMETER TUBE AT CORNER CONNECTION (LOW SIDE)
CS4 1 1/2" = 1'-0"

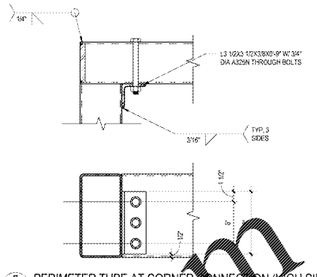

5 PERIMETER TUBE AT CORNER CONNECTION (HIGH SIDE)
CS4 1 1/2" = 1'-0"

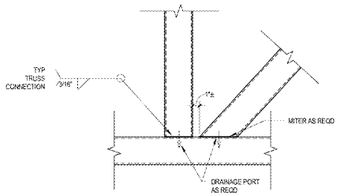

6 TRUSS CONNECTION WELDS, TYP
CS4 1 1/2" = 1'-0"

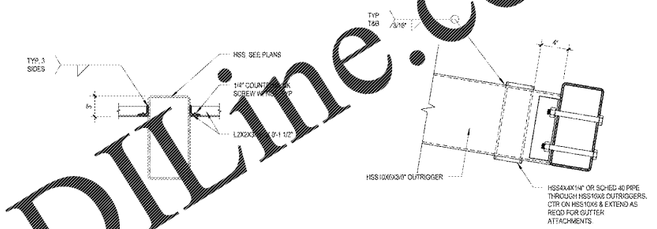

7 LIGHT FRAMING SUPPORT
CS4 1 1/2" = 1'-0"

8 LOW REAR OUTRIGGER TO TRUSS CONNECTION
CS4 1 1/2" = 1'-0"

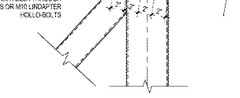

9 HIGH REAR OUTRIGGER TO TRUSS CONNECTION
CS4 1 1/2" = 1'-0"

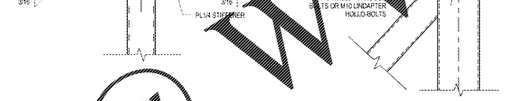

10 LOW OUTRIGGER TO TRUSS CONNECTION
CS4 1 1/2" = 1'-0"

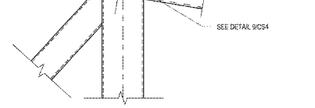

11 HIGH OUTRIGGER TO TRUSS CONNECTION
CS4 1 1/2" = 1'-0"

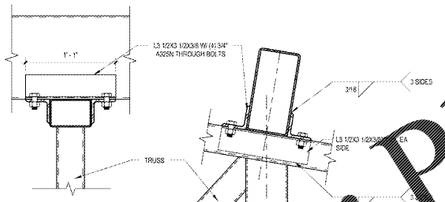

12 TRUSS TO PURLIN CONNECTION, UON
CS4 1 1/2" = 1'-0"

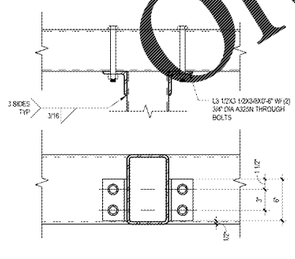

13 LOW HSS TO HSS CONNECTION
CS4 1 1/2" = 1'-0"

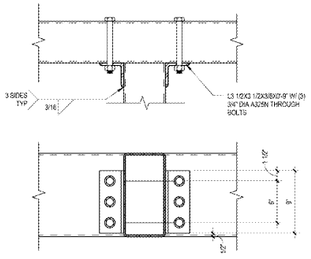

14 HIGH HSS TO HSS CONNECTION
CS4 1 1/2" = 1'-0"

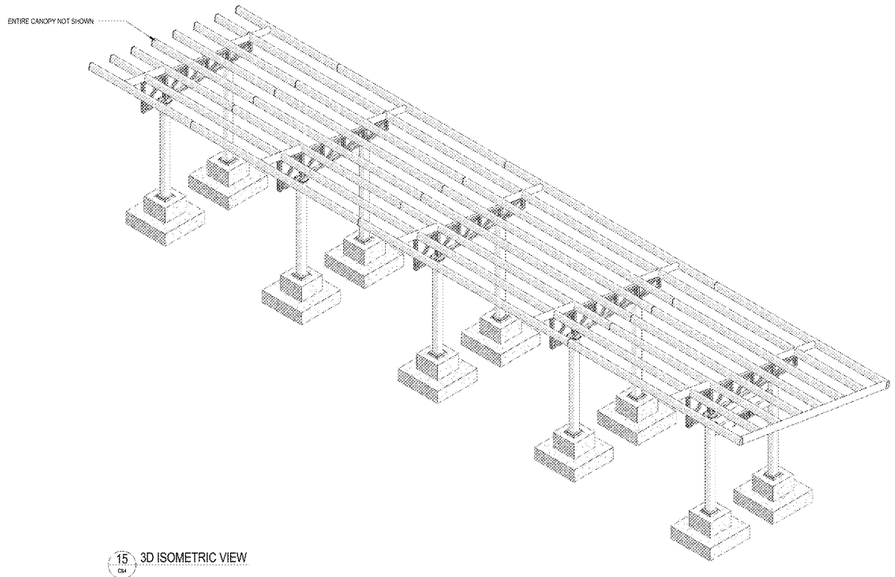

15 3D ISOMETRIC VIEW
CS4

Order Plans @ WWW.LDILine.com

Cuhaci & Peterson Architects Engineers Planners
Partial Response Certificate # AA 0 0 0 0 0 5
1925 Prospect Avenue, Orlando, FL 32814
Ph. 407-645-3160 Fax 407-645-1011 www.c-p.com

CLIENT NAME
WAWA
260 WEST BALTIMORE PIKE
WAWA, PENNSYLVANIA 19063

PROJECT NAME
WAWA STRAIGHT 8 GAS CANOPY 2018.01 STORE #5337 - MRC
SE MARICAMP RD. & SE 24th ST.
OCALA, FL

SHEET TITLE
DETAILS

Revision Schedule		
No.	Description	Date
	PERMIT SET	08/04/2017
A	REV. 2018.01	09/21/2018
	PRELIM REVIEW SET	10/03/2018
	BID SET	10/29/2018

PROJECT No. 2170050
DATE 08/04/2017
DRAWN RC
CHECKED JJ

CS4 A

COPYRIGHT: All rights reserved. Unpublished work under the U.S. Copyright Act. Unauthorized use, duplication, or distribution of these documents is strictly prohibited. Cuhaci & Peterson Architects, Engineers, Planners, Inc. is the author and owner of these documents and all ideas incorporated therein, which are not to be used by any person, firm or corporation for any purpose whatsoever without the written permission of Cuhaci & Peterson Architects, Engineers, Planners, Inc.