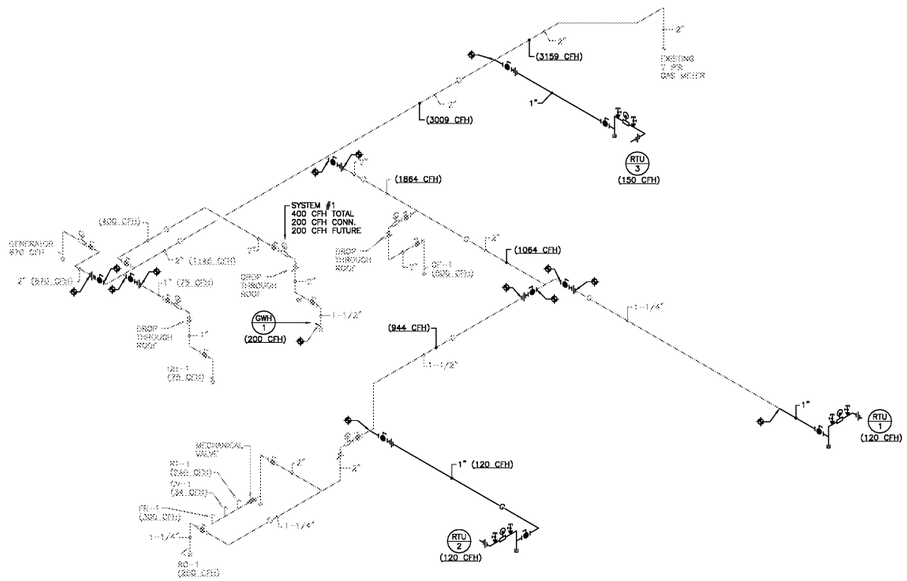

PLUMBING GAS RISER DIAGRAM

NO SCALE

2 P7.1

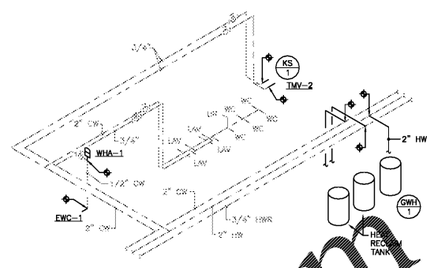

PARTIAL WATER RISER DIAGRAM

NO SCALE

3 P7.1

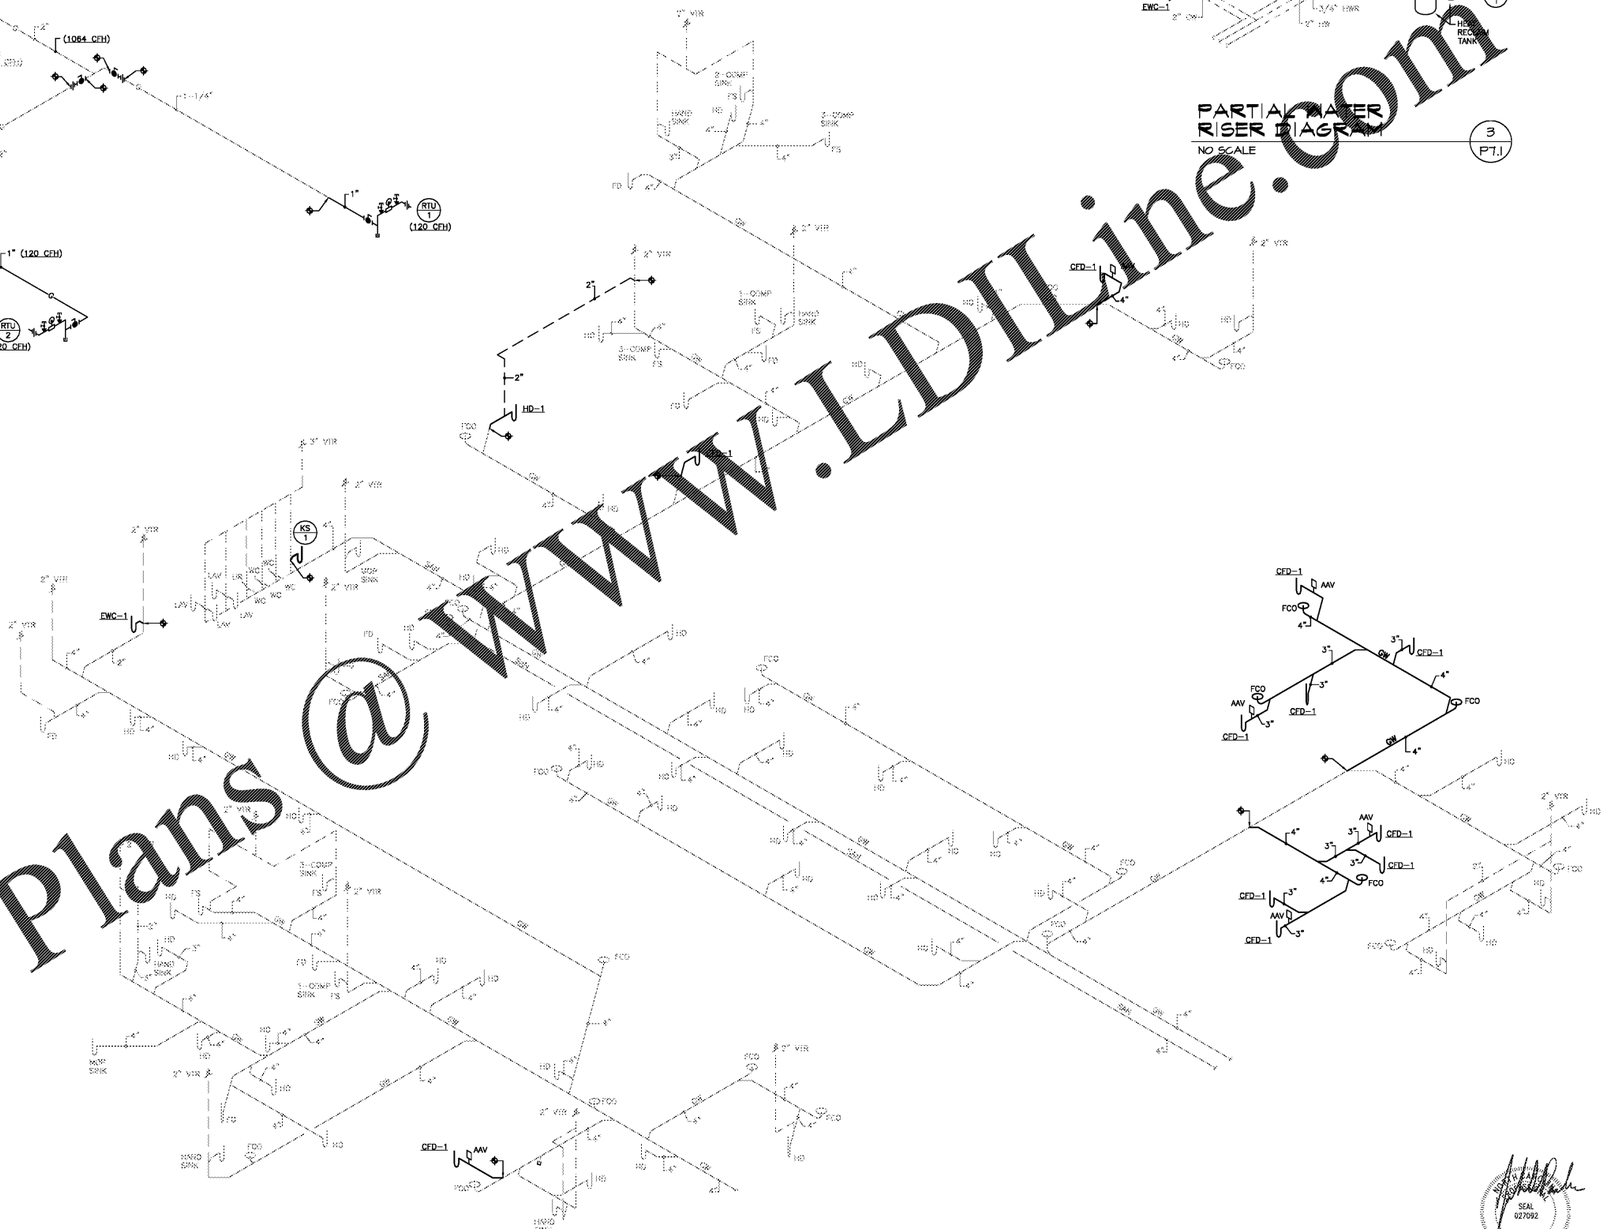

PLUMBING DRAINAGE RISER DIAGRAM

NO SCALE

1 P7.1

Order Plans @ WWW.LDILine.com

Design and Construction Documents as instruments of service are given in confidence and remain the property of Bonadurant Associates. The ideas and designs contained in these construction documents for purposes of this project are not to be disclosed or used for any purposes whatsoever without the written consent of Bonadurant Associates. No part of these documents may be reproduced, stored in any retrieval system, or transmitted or translated in any form by any means without the written permission of Bonadurant Associates.

Date: SEPTEMBER 10, 2019 Job No. 1922

Revisions:		
	Date	Init.
	Date	Init.
	Date	Init.
	Date	Init.
	Date	Init.
	Date	Init.
	Date	Init.

BONADURANT ASSOCIATES ENGINEERING & ARCHITECTURE
441 CRAWFORD STREET PORTSMOUTH, VIRGINIA

BRANDT ENGINEERING, INC.
NC LICENSE NO C-1504
2840 POLO PARKWAY, SUITE 200
MIDLOTHIAN, VA 23113
PHONE (804)794-6556
FAX (804)794-6568
EMAIL cad@brandt.com

Harris Teeter
Neighborhood Food & Pharmacy

Project HARRIS TEETER STORE #289 ~ REMODEL
2603 GLENWOOD AVENUE, SUITE 101
RALEIGH, NC 27608

Title PLUMBING RISER DIAGRAMS

SEAL 027092 ENGINEER JOHN S. PARKER
7/10/19

NOTE: THIS DOCUMENT MAY HAVE BEEN ELECTRONICALLY TRANSMITTED. IF UNSIGNED, IT CANNOT BE FILED FOR PUBLIC RECORD. PUBLIC RECORD FILINGS REQUIRE SIGNED AND SEALED DOCUMENTS.

Sheet 09 of 10

P7.1

19077P71.dwg

9/10/2019 9:47:16 AM