COPYRIGHT © All reports, plans, specifications, computer files, field data, notes and other documents are instruments of service prepared by schlenkEFS, p.c. (dEFS, p.c.) as instruments of service remain the property of dEFS, p.c. dEFS, p.c. shall retain all common law, statutory and other reserved rights, including the copyright thereto. Any use or reproduction of this document without written permission from dEFS, p.c. is a violation of Federal copyright laws.

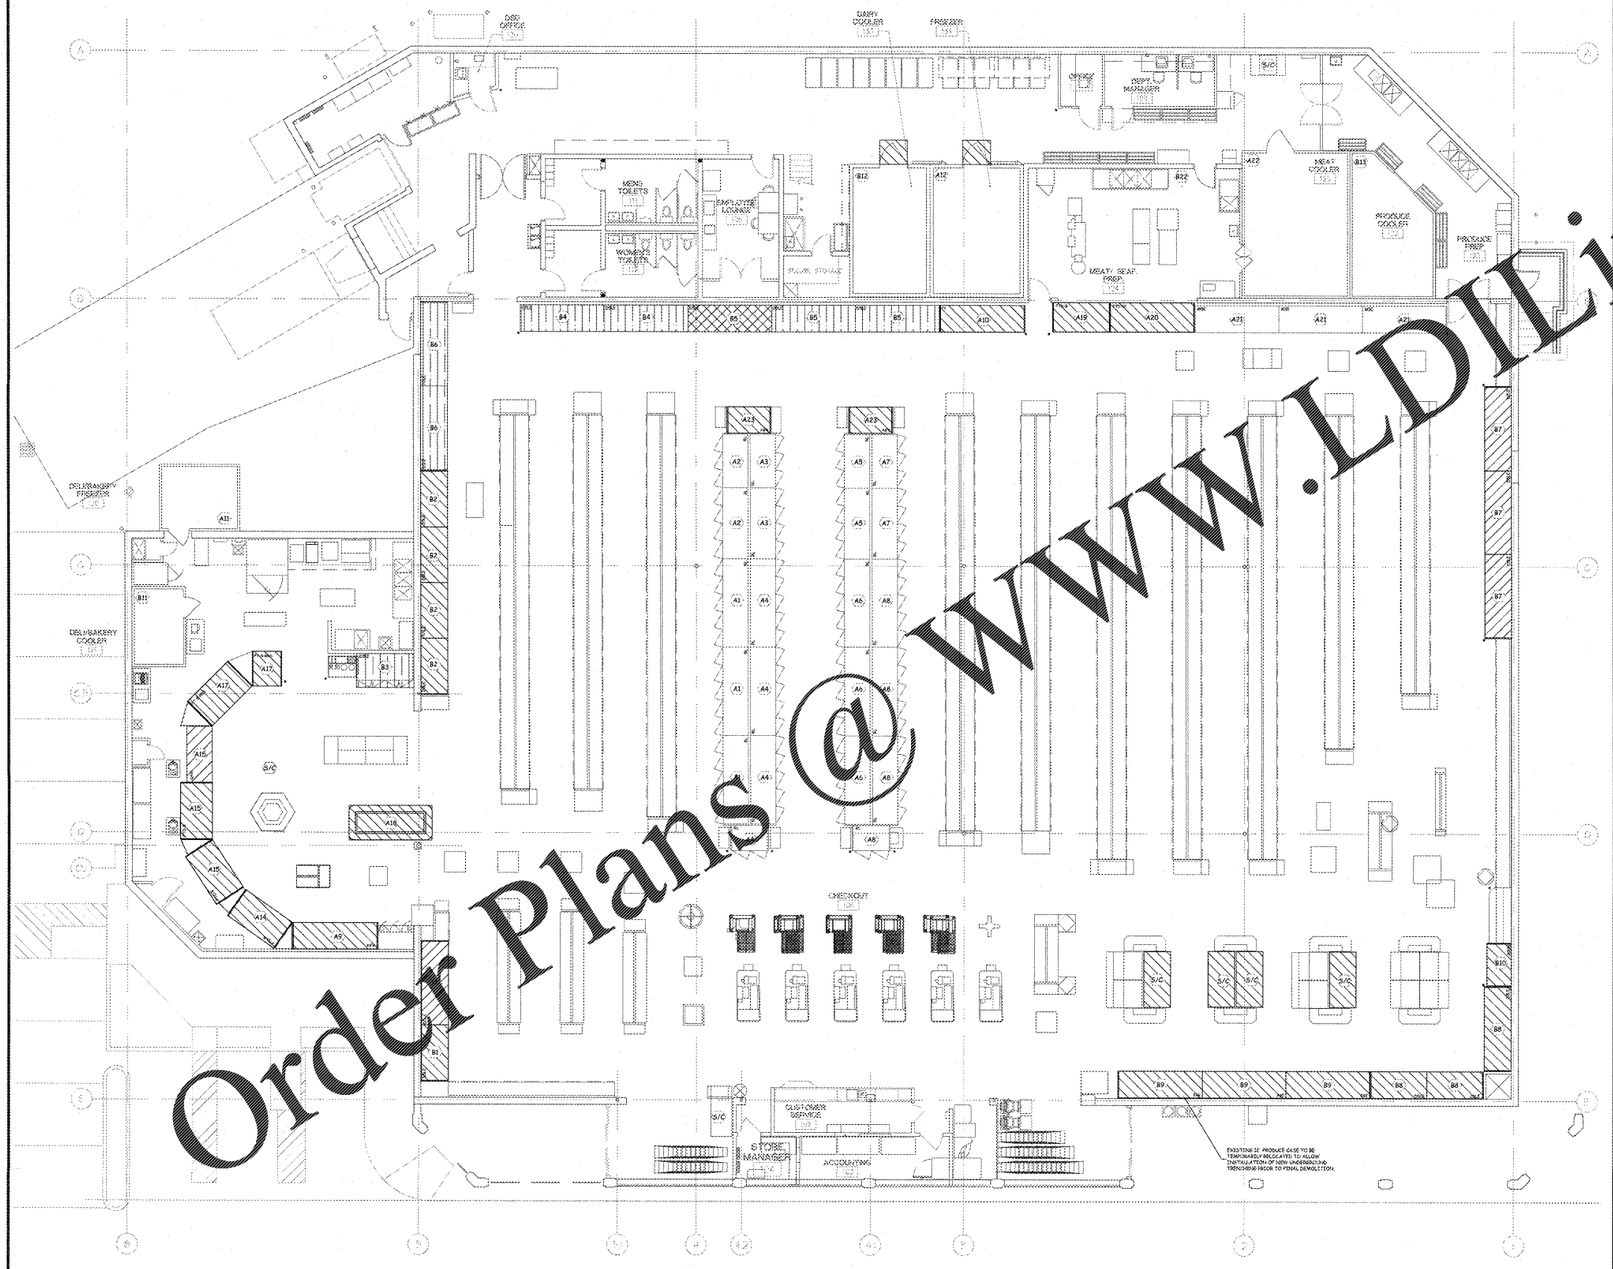

1 REFRIGERATION DEMOLITION PLAN — SCALE: 1/8" = 1'-0"

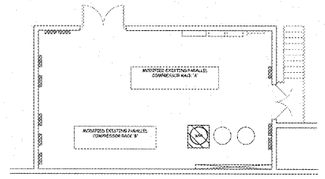

2 MEZZANINE MOTOR ROOM DETAIL — SCALE: 1/8" = 1'-0"

EXISTING REFRIGERATED FIXTURE / EVAPORATOR COIL TO BE DISCONNECTED, RELOCATED, AND RECONNECTED BY THE REFRIGERATION INSTALLATION CONTRACTOR AS PHASING PERMITS.

EXISTING REFRIGERATED FIXTURE / EVAPORATOR COIL TO BE DISCONNECTED AND REMOVED BY THE REFRIGERATION INSTALLATION CONTRACTOR AS PHASING PERMITS.

EXISTING REFRIGERATED FIXTURE / EVAPORATOR COIL PIPING TO BE DISCONNECTED FROM EXISTING SYSTEM AND RECONNECTED TO NEW SYSTEM AS PHASING PERMITS.

EXISTING REFRIGERATED FIXTURE / EVAPORATOR COIL PIPING TO BE DISCONNECTED, REPIPED, AND RECONNECTED TO EXISTING SYSTEM AS PHASING PERMITS.

XX EXISTING CIRCUIT DESIGNATION

3 REFRIGERATION DEMOLITION LEGEND

4 REFRIGERATION DEMOLITION NOTES

1. ALL ABANDONED DIRECT EXPANSION REFRIGERATION LINES AND ASSOCIATED HANGERS SHALL BE REMOVED AND DISPOSED OF WITHOUT EXCEPTION.
2. FINISH AND BRAZE CLOSE WITH SOLDADER VALVE THE EXISTING REFRIGERATION LINES OF ALL EVAPORATOR COILS AND REMOTE REFRIGERATED CASES WHOSE ARC TO BE RELOCATED OR REMOVED FROM THIS PROJECT UPON DISCONNECTION. PRESSURIZE THESE CLOSED SYSTEMS WITH 100 PSIG OF DRY NITROGEN AND TAG.
3. SEE PLAN C1.2: WORK AREA PLAN BY BONDURANT & ASSOCIATES, INC. FOR WORK AREA DELINEATION FOR PERMITTING PURPOSES.

Order Plans @ WWW.LDILine.com

Drawings and Specifications, including the designs incorporated therein, as instruments of service are and shall remain the property of Bondurant & Associates. These documents are not to be changed or copied in any form or manner whatsoever nor are they to be assigned to any third party without first obtaining the express written permission and consent of Bondurant & Associates. In the event of unauthorized reuse of these documents for any purpose other than that authorized by Bondurant & Associates, the user will indemnify and hold harmless Bondurant & Associates from any and all claims, damages, losses and expenses including attorney's fees arising out of or resulting therefrom.

Date: SEPTEMBER 10, 2019 Job No. 1922

Revisions:			
No	Date	Note	
No	Date	Note	
No	Date	Note	
No	Date	Note	
No	Date	Note	
No	Date	Note	
No	Date	Note	

BONDURANT & ASSOCIATES ENGINEERING & ARCHITECTURE
441 CRAWFORD STREET
PORTSMOUTH, VIRGINIA

CERTIFICATE OF AUTHORIZATION
SCHLENKEFS, P.C.
1111 Metropolitan Avenue, Suite 1000
Charlotte, North Carolina 28204
704.333.0325
NC Firm License No. C-2779

NORTH CAROLINA PROFESSIONAL ENGINEER
SEAL
026418
CHRISTOPHER R. KOLENDA
09/13/2019

Harris Teeter
Neighborhood Food & Pharmacy

Project: HARRIS TEETER STORE #289 ~ REMODEL
2603 GLENWOOD AVENUE, SUITE 101
RALEIGH, NC 27608

Title: REFRIGERATION DEMOLITION PLAN

RD1.1

Sheet 1 of 1