COPYRIGHT© to all reports, plans, specifications, computer files, field data, notes and other documents are instruments of service prepared by: schaeferEPS, p.c. (dEPS, p.c.). as instruments of service remain the property of dEPS, p.c. dEPS, p.c. shall retain all common law, statutory and other reserved rights, including the copyright thereto. Any use or reproduction of this document without written permission from dEPS, p.c. is a violation of Federal copyright laws.

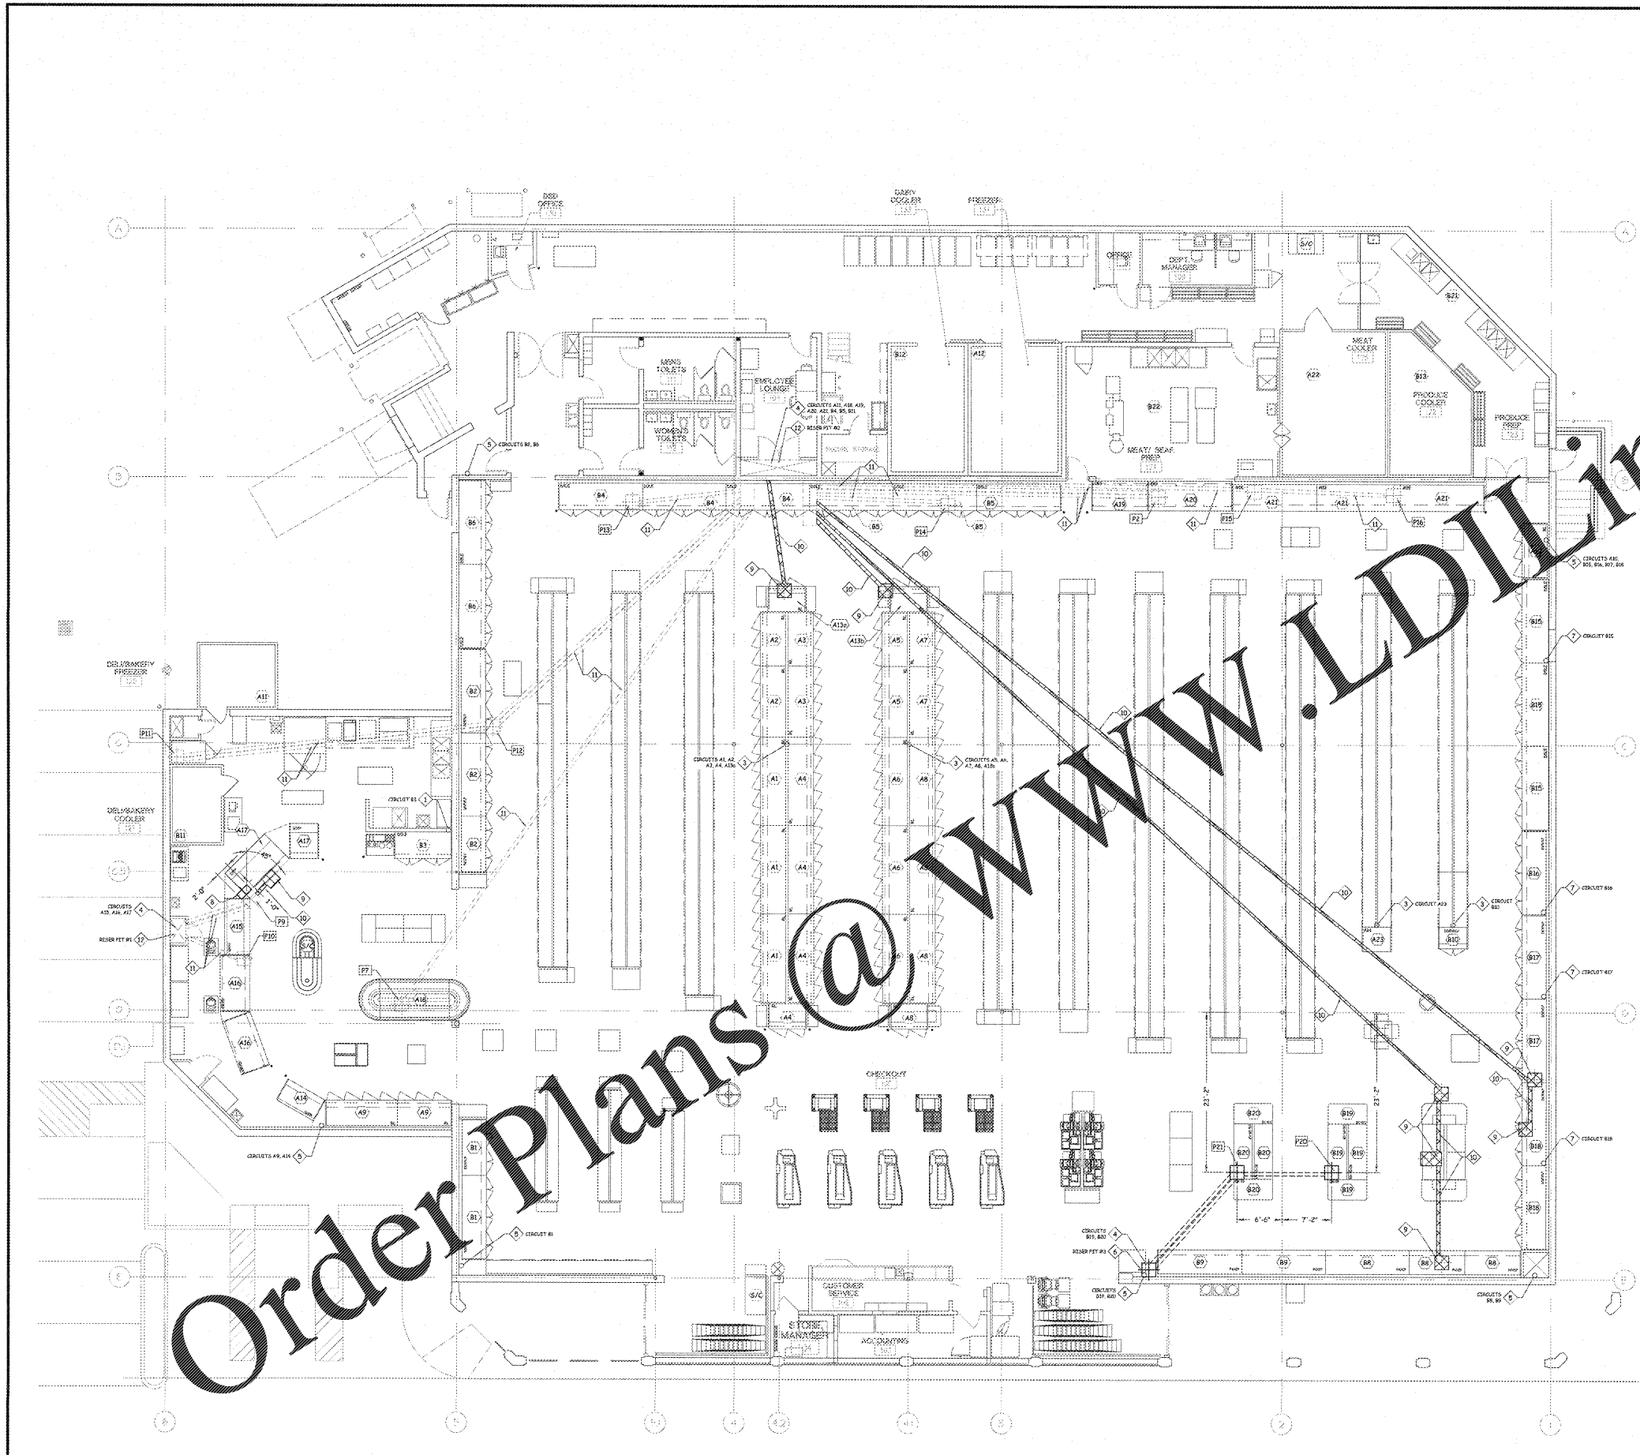

1 REFRIGERATION TRENCHING PLAN

SCALE: 3/32" = 1'-0"

PULL BOX #	SIZE (HORT. x VERT.)	PVC BOTTOM ELEVATION	PULL BOX FLOOR ELEVATION
P1	2'-0" x 2'-0"	FIELD VERIFY	FIELD VERIFY
P7	2'-0" x 2'-0"	FIELD VERIFY	FIELD VERIFY
P9	2'-0" x 2'-0"	FIELD VERIFY	FIELD VERIFY
P10	2'-0" x 2'-0"	FIELD VERIFY	FIELD VERIFY
P11	2'-0" x 2'-0"	FIELD VERIFY	FIELD VERIFY
P12	2'-0" x 2'-0"	FIELD VERIFY	FIELD VERIFY
P13	2'-0" x 2'-0"	FIELD VERIFY	FIELD VERIFY
P14	2'-0" x 2'-0"	FIELD VERIFY	FIELD VERIFY
P15	2'-0" x 2'-0"	FIELD VERIFY	FIELD VERIFY
P16	2'-0" x 2'-0"	FIELD VERIFY	FIELD VERIFY
P20	2'-0" x 2'-0"	-0'-4"	-0'-4"
P21	2'-0" x 2'-0"	-0'-2"	-0'-2"
RISER PIT #1	FIELD VERIFY	FIELD VERIFY	FIELD VERIFY
RISER PIT #2	FIELD VERIFY	FIELD VERIFY	FIELD VERIFY
RISER PIT #3	2'-0" x 2'-0"	-0'-7"	-0'-0"

GENERAL NOTES:
1. FINISHED FLOOR ELEVATION = 0'-0".

2 PULL BOX / RISER PIT SCHEDULE

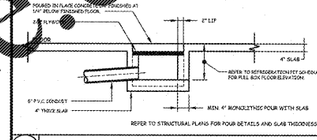

3 TYPICAL PULL BOX SECTION

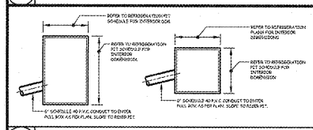

4 TYPICAL PULL BOX DETAIL

1. DIRECT EXPANSION REFRIGERATION PIPING SHALL DROP DOWN IN WALL FROM OVERHEAD. GENERAL CONTRACTOR SHALL PROTECT LINES AS REQUIRED AND PAINT TO MATCH STORE DECOR. REFRIGERATION INSTALLATION CONTRACTOR SHALL INSTALL LINES WITH STAINLESS STEEL ROLLER SHOP HOLDING AND SUPPORT ALL LINES AS REQUIRED. COORDINATE EXACT LOCATIONS OF DROPS IN FIELD WITH HARRIS TEETER PROJECT MANAGER PRIOR TO ROUGH-IN. COORDINATE WITH DECOR INSTALLATION.
2. DIRECT EXPANSION REFRIGERATION PIPING SHALL DROP DOWN FROM OVERHEAD. GENERAL CONTRACTOR SHALL PROTECT LINES AS REQUIRED AND PAINT TO MATCH STORE DECOR. REFRIGERATION INSTALLATION CONTRACTOR SHALL INSTALL LINES WITH STAINLESS STEEL ROLLER SHOP HOLDING AND SUPPORT ALL LINES AS REQUIRED. COORDINATE EXACT LOCATIONS OF DROPS IN FIELD WITH HARRIS TEETER PROJECT MANAGER PRIOR TO ROUGH-IN. COORDINATE WITH DECOR INSTALLATION.
3. DIRECT EXPANSION REFRIGERATION PIPING SHALL DROP DOWN IN RISER PIT FROM OVERHEAD. GENERAL CONTRACTOR SHALL PROTECT LINES AS REQUIRED AND PAINT ALL EXPOSED LINES TO MATCH STORE DECOR. REFRIGERATION INSTALLATION CONTRACTOR SHALL SUPPORT ALL LINES AS REQUIRED. COORDINATE EXACT LOCATION OF DROPS IN FIELD WITH HARRIS TEETER PROJECT MANAGER PRIOR TO ROUGH-IN. COORDINATE WITH DECOR INSTALLATION.
4. DIRECT EXPANSION REFRIGERATION PIPING SHALL DROP DOWN TO WALL / COLUMN FROM OVERHEAD. GENERAL CONTRACTOR SHALL PROTECT LINES AS REQUIRED AND PAINT ALL EXPOSED LINES TO MATCH STORE DECOR. REFRIGERATION INSTALLATION CONTRACTOR SHALL SUPPORT AND PROTECT LINES AS REQUIRED.
5. RISER PIT WITH FOLDED ON PLACE CONCRETE CAP TO BE FURNISHED BY THE GENERAL CONTRACTOR. REFRIGERATION INSTALLATION CONTRACTOR SHALL SUPPORT AND PROTECT LINES AS REQUIRED.
6. DIRECT EXPANSION REFRIGERATION PIPING ON TOP OF REFRIGERATED CASES TO MAIN ON REAR OF CASES / DISTRIBUTION CASE HEADER TO INTERIOR PIPED CASE CONNECTIONS. GENERAL CONTRACTOR SHALL PROTECT LINES AS REQUIRED AND PAINT TO MATCH STORE DECOR. REFRIGERATION INSTALLATION CONTRACTOR SHALL SUPPORT ALL LINES AS REQUIRED. COORDINATE EXACT LOCATION OF PIPING IN FIELD WITH HARRIS TEETER PROJECT MANAGER PRIOR TO ROUGH-IN. COORDINATE WITH DECOR INSTALLATION.
7. NEW REFRIGERATION PULL BOX AND / OR TRENCHING TO TIE INTO EXISTING UNDERGROUND SYSTEM AS INDICATED. INVERTS TO BE DETERMINED IN FIELD BASED UPON EXISTING CONDITIONS. EXACT LOCATIONS TO BE COORDINATED IN FIELD, WITH ALL EXISTING UNDERGROUND CONDITIONS. COORDINATION BY REFRIGERATION INSTALLATION CONTRACTOR.
8. EXISTING PULL BOX / RISER PIT TO BE ABANDONED. EMPTY PULL BOX / RISER PIT WITH STONE AND CAP WITH CONCRETE AS PER STANDARD STRUCTURAL DETAIL.
9. PLUMBING CONTRACTOR SHALL SEND EXISTING UNDERGROUND REFRIGERATION CONDUIT TO BE ABANDONED UNDER EXISTING PORTION OF FLOOR SLAB TO BE REMOVED. PLUMBING CONTRACTOR SHALL CAP EXISTING REFRIGERATION CONDUIT TO BE ABANDONED AT EDGE OF EXISTING FLOOR SLAB TO REMAIN.
10. REUSE EXISTING PULL BOX AND TRENCHING.
11. EXISTING REFRIGERATION RISERS PIT TO BE REUSED.

5 KEY NOTES

1. ALL REFRIGERATION CONDUIT PIPE SHALL BE RUN STRAIGHT WITHOUT BENDS BETWEEN PULL BOXES. ALL PIPE JOINTS ARE TO BE SMOOTH AND TIGHT.
2. ALL REFRIGERATION CONDUIT PIPE AND PULL BOXES SHALL BE FURNISHED AND INSTALLED BY THE GENERAL CONTRACTOR.
3. THE GENERAL CONTRACTOR SHALL OBTAIN AND PAY FOR ALL LICENSES, PERMITS, CERTIFICATES ETC. REQUIRED FOR THEIR WORK.
4. THE GENERAL CONTRACTOR SHALL FIELD CHECK JOB CONDITIONS BEFORE COMMENCING WITH WORK.
5. DO NOT MAKE ANY CHANGES OR SUBSTITUTIONS WITHOUT WRITTEN PERMISSION FROM A HARRIS TEETER REPRESENTATIVE.
6. REFER TO ARCHITECTURAL AND STRUCTURAL PLANS FOR DETAILS OF CONSTRUCTION. PLEASE NOTE THAT SECTIONS OF THE CONCRETE SLAB FOR THIS STORE THAT CONTAIN THE REFRIGERATION CONDUIT MAY BE POURED ONLY AFTER THE REFRIGERATION LINES HAVE BEEN INSTALLED, SCHEDULING AND INSTALLATION REQUIREMENTS SHALL BE COORDINATED BETWEEN ALL INVOLVED TRADES.
7. FINAL LOCATIONS AND ELEVATIONS OF REFRIGERATION PULL BOXES AND REFRIGERATION CONDUIT PIPE MUST BE FIELD VERIFIED AND MUST BE IN ACCORDANCE WITH HARRIS TEETERS REQUIREMENTS.
8. ALL REFRIGERATION CONDUIT PIPE SHALL BE 4" SCHEDULE 40 P.V.C. UNLESS OTHERWISE NOTED.
9. PULL BOX AND REFRIGERATION CONDUIT PIPE INVERTS ARE BASED ON A 5" THICK CONCRETE SLAB. VERIFY SLAB THICKNESS AND ADJUST INVERTS ACCORDINGLY.
10. PULL BOXES SHALL BE FIELD CHECKED BY BOTH THE REFRIGERATION INSTALLATION CONTRACTOR AND GENERAL CONTRACTOR AS TO EXACT LOCATION BEFORE CONCRETE IS POURED. PROVIDE TWO WEEKS NOTICE PRIOR TO POURING.
11. EXACT LOCATIONS OF REFRIGERATION PULL BOXES, ACCESS DOORS, REFRIGERATION CONDUIT PIPE AND RISERS SHALL BE DETERMINED BY THE REFRIGERATION CONTRACTOR AND THE HARRIS TEETER REPRESENTATIVE. ALL WORK MUST BE COORDINATED WITH ALL OTHER UNDERGROUND SYSTEMS, BOTH IN PLAN AND ELEVATION.
12. ALL REFRIGERATION CONDUIT PIPE SHALL PITCH BACK TOWARD ITS RESPECTIVE RISER AT A RATE OF NOT LESS THAN 1" PER 20 FEET.
13. RISER PULL BOXES SHALL BE FORMED BELOW THE FLOOR BY THE GENERAL CONTRACTOR AND SHALL BE PROVIDED WITH EITHER VERTICAL ENCLOSURE SHAFTS WITH ACCESS DOORS OR METAL GRATE COVERINGS AS DETAILED ON THE ARCHITECTURAL PLANS.
14. ALL PULL BOXES, REFRIGERATION CONDUIT PIPE, AND POINTS OF CONNECTION SHALL BE PROPERLY SEALED TO GUARANTEE A TIGHT SYSTEM.
15. THE REFRIGERATION INSTALLATION CONTRACTOR SHALL BE RESPONSIBLE FOR COORDINATING ALL PIPING WITH THE ELECTRICAL, MECHANICAL, AND PLUMBING TRADES AND ALL INTERIOR DECOR. COORDINATE WITH THE GENERAL CONTRACTOR AND THE ARCHITECT.
16. GENERAL CONTRACTOR SHALL FIELD VERIFY AND COORDINATE ALL DIMENSIONS WITH CASE SUPPLIER, INSTALLER AND REFRIGERATION INSTALLATION CONTRACTOR PRIOR TO INSTALLATION. FINAL RESPONSIBILITY FOR ALL LOCATIONS RESTS WITH THE GENERAL CONTRACTOR.
17. THE GENERAL CONTRACTOR SHALL BE RESPONSIBLE FOR ALL FLOOR CUTTING, PATCHING, AND REPAIRS. THE GENERAL CONTRACTOR MUST COORDINATE ALL NEW TRENCHING WITH EXISTING UNDERFLOOR MECHANICAL AND ELECTRICAL SYSTEMS.
18. THE GENERAL CONTRACTOR SHALL PROVIDE TEMPORARY COVERS FOR ALL PULL BOXES AT ALL TIMES DURING THE CONSTRUCTION PROCESS.

6 REFRIGERATION NOTES

Order Plans @ WWW.LDLine.com

Notice: All of the plan documents are instruments of service and, as such, shall remain the property of the architect and engineers. Those documents are not to be changed or copied in any form or manner whatsoever nor are they to be assigned to any third party without first obtaining the expressed written consent of Bonduant Associates. In the event of unauthorized reuse of these documents, the user shall indemnify and hold harmless Bonduant Associates from any and all claims arising from such unauthorized reuse. Any such verification or adaptation will entitle Bonduant Associates to fair compensation for services in connection with such use.

Date: SEPTEMBER 10, 2019 Job No. 1922

Revisions:

No.	Date	Note
No.	Date	Note
No.	Date	Note
No.	Date	Note
No.	Date	Note
No.	Date	Note
No.	Date	Note

BONDUANT ASSOCIATES ENGINEERING & ARCHITECTURE
447 CRAWFORD STREET, SUITE 300
PORTSMOUTH, VIRGINIA 23704

CERTIFICATE OF AUTHORIZATION
VIRGINIA BOARD FOR ARCHITECTS, PROFESSIONAL ENGINEERS, LAND SURVEYORS AND CERTIFIED INTERIOR DESIGNERS
3 E. Clay Street, Richmond, VA 23219
(804) 367-8514
Certificate No. 0202-000136

NORTH CAROLINA PROFESSIONAL SEAL 032405 ENGINEER
8/16/2019

Harris Teeter
Neighborhood Food & Pharmacy

Project HARRIS TEETER STORE #289 ~ REMODEL
2603 GLENWOOD AVENUE, SUITE 101
RALEIGH, NC 27608

Title REFRIGERATION TRENCHING PLAN

RT1.1

Sheet 1 of 1