DEMOLITION LEGEND

- EXISTING WALL
- ITEM TO DEMOLITION

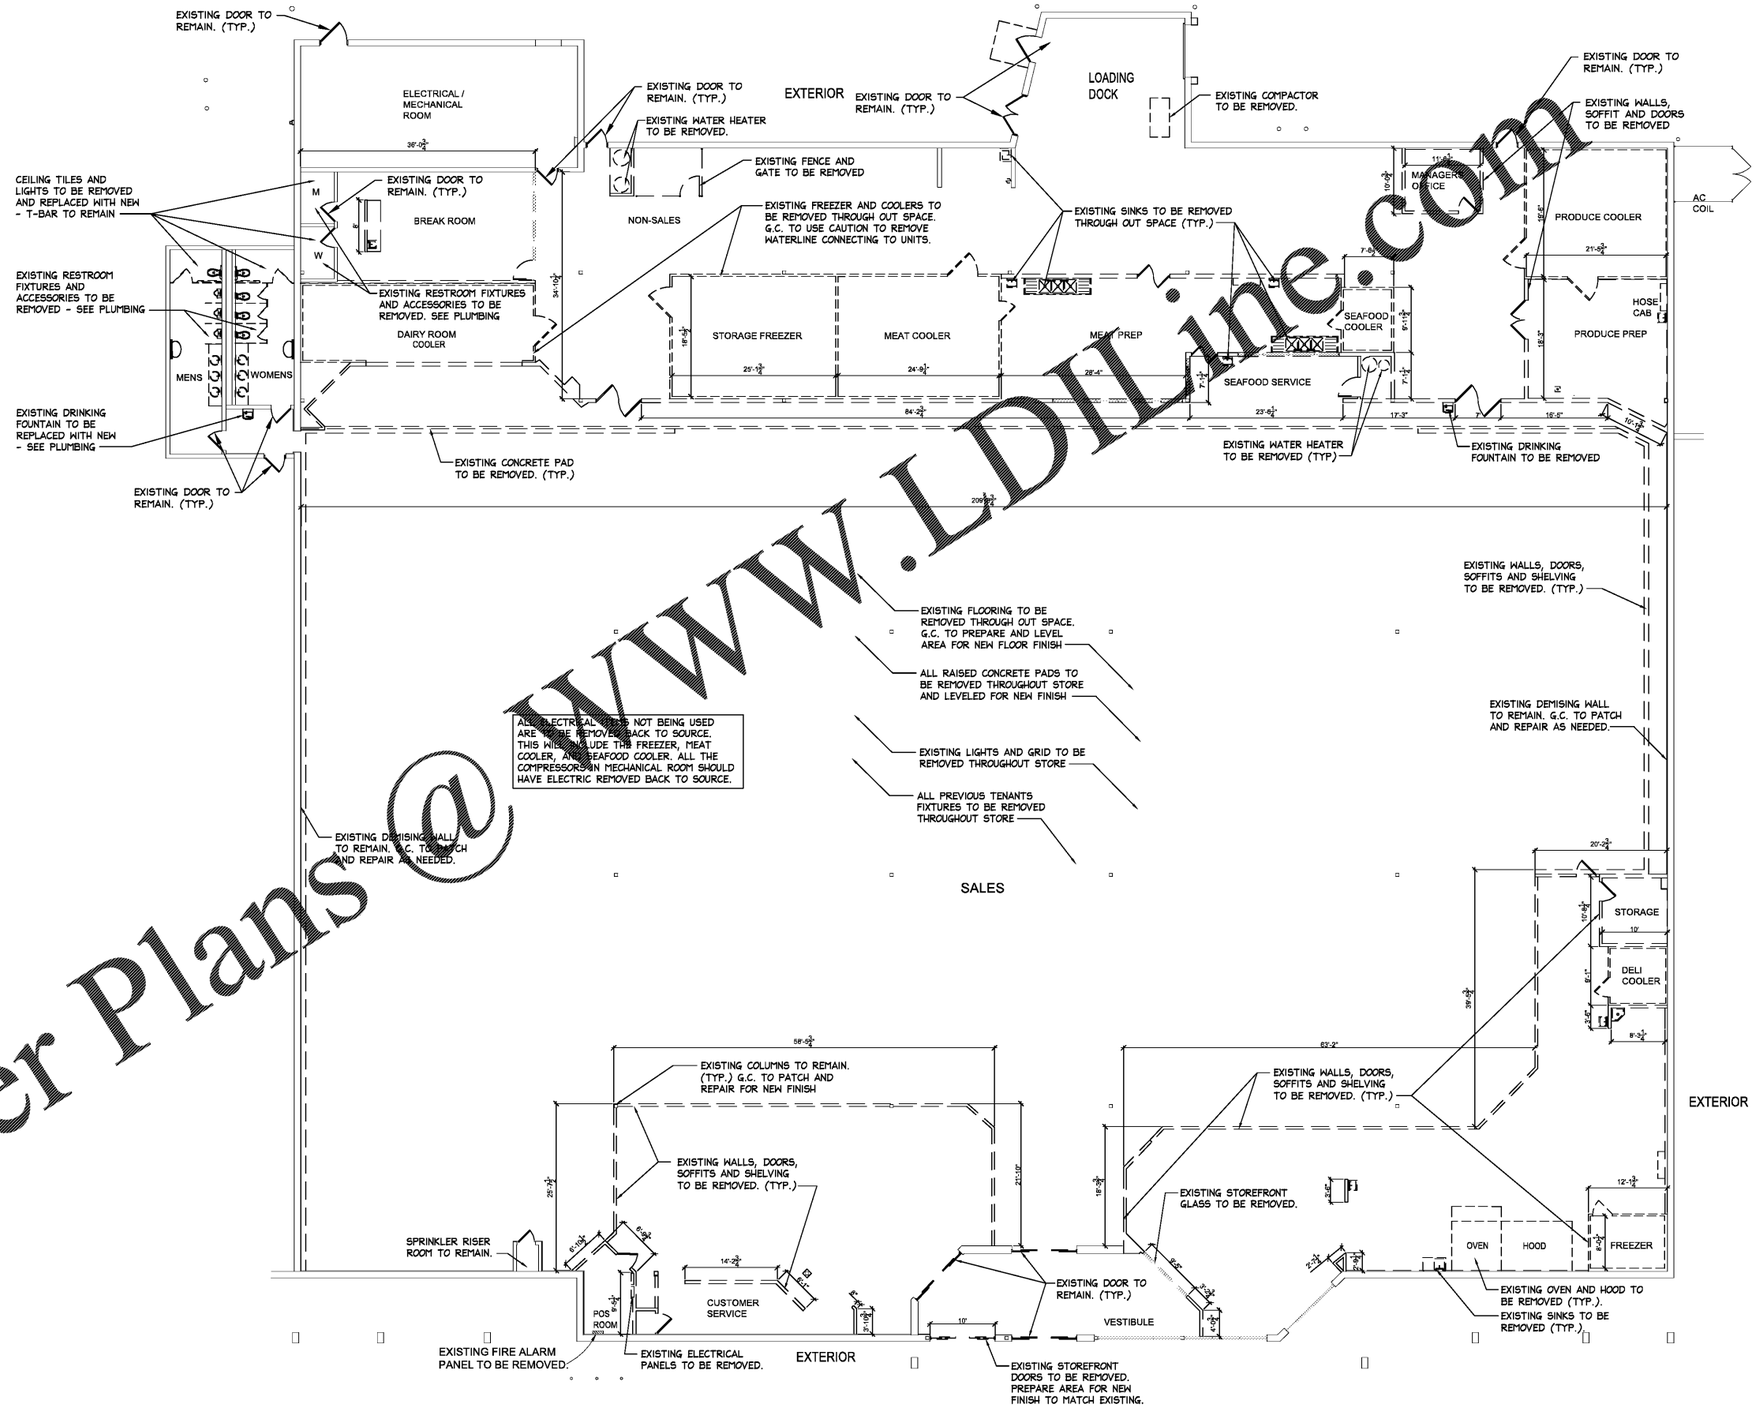

Order Plans@WWW.LDLine.com

DEMOLITION PLAN

DATE | REVISION

BIG LOTS
14154 E. WADE HAMPTON BLVD.
GREER, SOUTH CAROLINA 29651

SQUARE FOOTAGE	SqFt
Area	
SALES FLOOR	25,685
TOTAL BUILDING	39,910

DATE DRAWN:	04-02-19
DRAWN BY:	F.A.
SCALE:	3/32" = 1'-0"

BIG LOTS STORES, INC.
STORE PLANNING DEPT.
4900 E. DUBLIN GRANVILLE RD
COLUMBUS, OHIO 43081
PHONE: (614) 278-6800

ARCHITECT NAME: WILLIAM E. ABBOT
LICENSE NUMBER: 4566
LICENSE EXPIRATION DATE: 06-30-2019

BIG LOTS STORES , INC.

SHEET: D-1