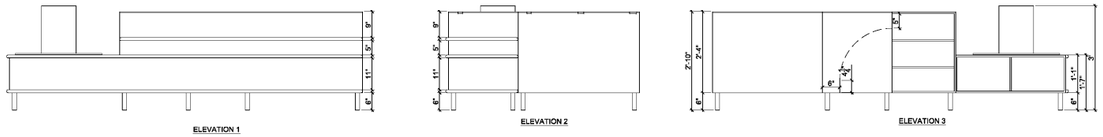

EMPLOYEE ACCESSIBLE CHECKOUT

SCALE: 1/2"=1'-0"

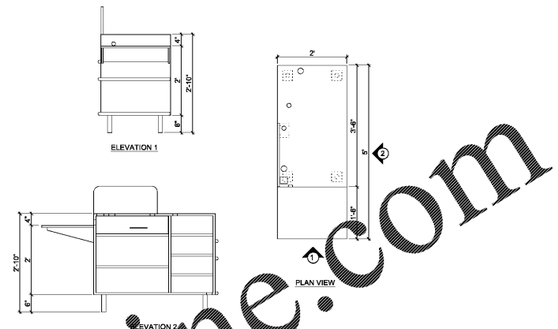

FURNITURE CHECKOUT

SCALE: 1/2"=1'-0"

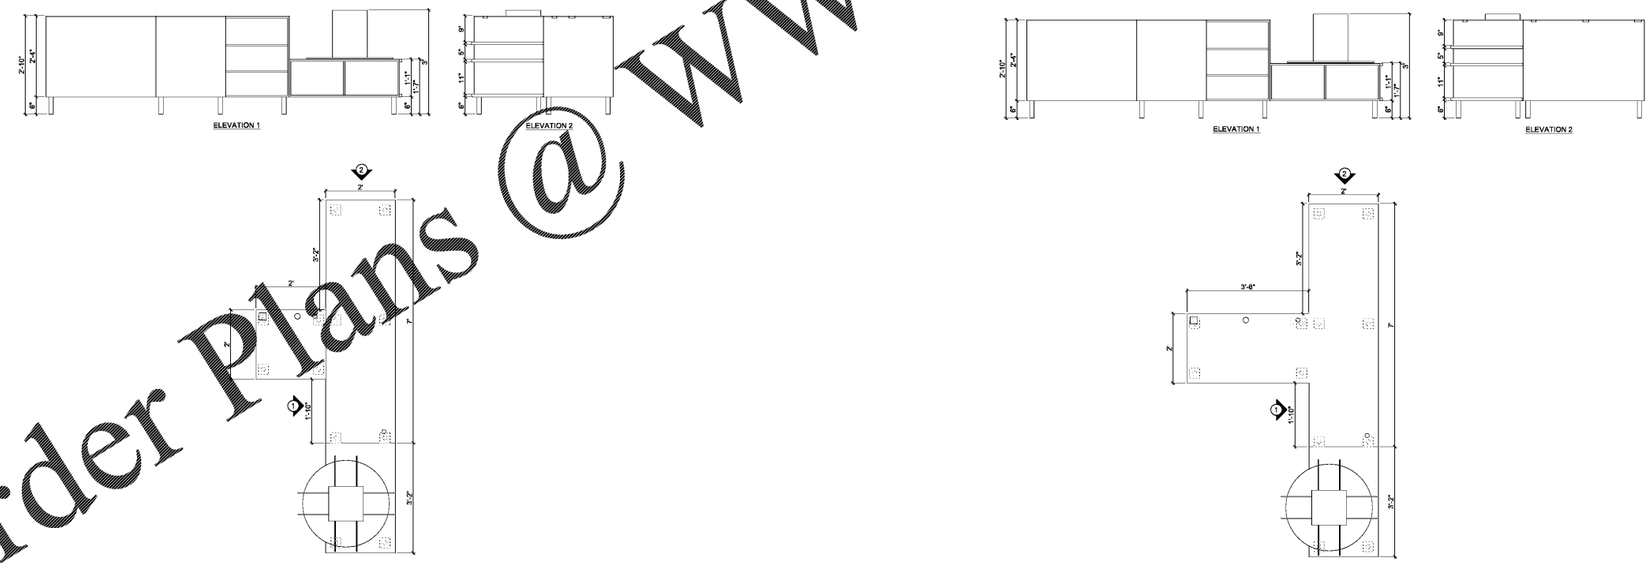

STANDARD CHECKOUT

SCALE: 1/2"=1'-0"

SERVICE DESK

SCALE: 1/2"=1'-0"

Order Plans @ WWW.LDILine.com

CHECKOUT DETAILS

DATE | REVISION

BIG LOTS
14154 E. WADE HAMPTON BLVD.
GREER, SOUTH CAROLINA 29651

SQUARE FOOTAGE	SqFt
Area	
SALES FLOOR	25,685
TOTAL BUILDING	39,910

DATE DRAWN:	DRAWN BY:	SCALE:
04-02-19	F.A.	3/32" = 1'-0"

BIG LOTS STORES, INC.
STORE PLANNING DEPT.
4900 E. DUBLIN GRANVILLE RD
COLUMBUS, OHIO 43081
PHONE: (614) 278-6800

ARCHITECT NAME: WILLIAM E. ABBOT
LICENSE NUMBER: 4566
LICENSE EXPIRATION DATE: 05-30-2019

BIG LOTS STORES, INC.

SHEET:
A-2.1