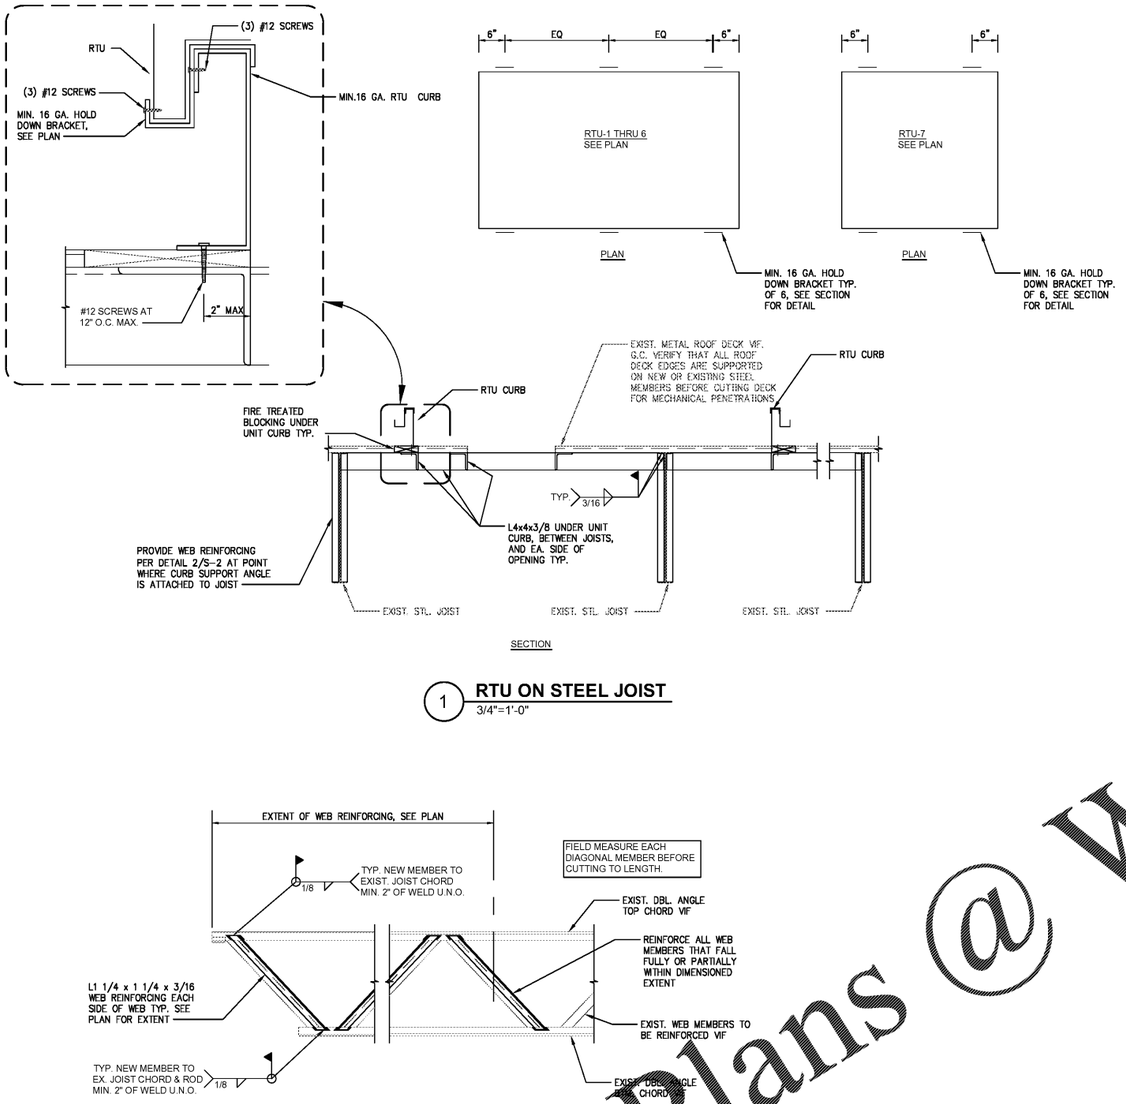

1 RTU ON STEEL JOIST
3/4"=1'-0"

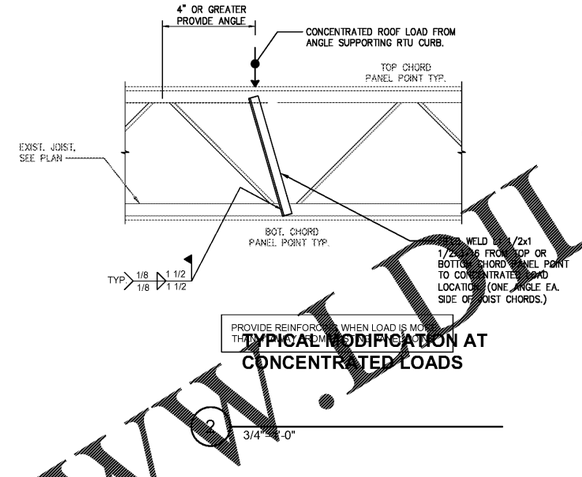

TYPICAL MODIFICATION AT CONCENTRATED LOADS
2 3/4"=1'-0"

3 TYP. BAR JOIST WEB REINFORCING
3/4"=1'-0"

Order Plans @ WWW.DLine.com

STRUCTURAL DETAILS

DATE | REVISION

BIG LOTS
14154 E. WADE HAMPTON BLVD.
GREER, SOUTH CAROLINA 29651

SQUARE FOOTAGE		SqFt
Area	SALES FLOOR	25,685
	TOTAL BUILDING	39,910

DATE DRAWN: 04-02-19
DRAWN BY: F.A.
SCALE: 3/32" = 1'-0"

BIG LOTS STORES, INC.
STORE PLANNING DEPT.
4900 E. DUBLIN GRANVILLE RD
COLUMBUS, OHIO 43081
PHONE: (614) 278-6800

SOUTH CAROLINA REGISTERED PROFESSIONAL ENGINEER No. 26676 RANDOLPH S. PIERCE

BIG LOTS STORES, INC.

SHEET: S-2